


계 획 평 면 도

SCALE = 1:600

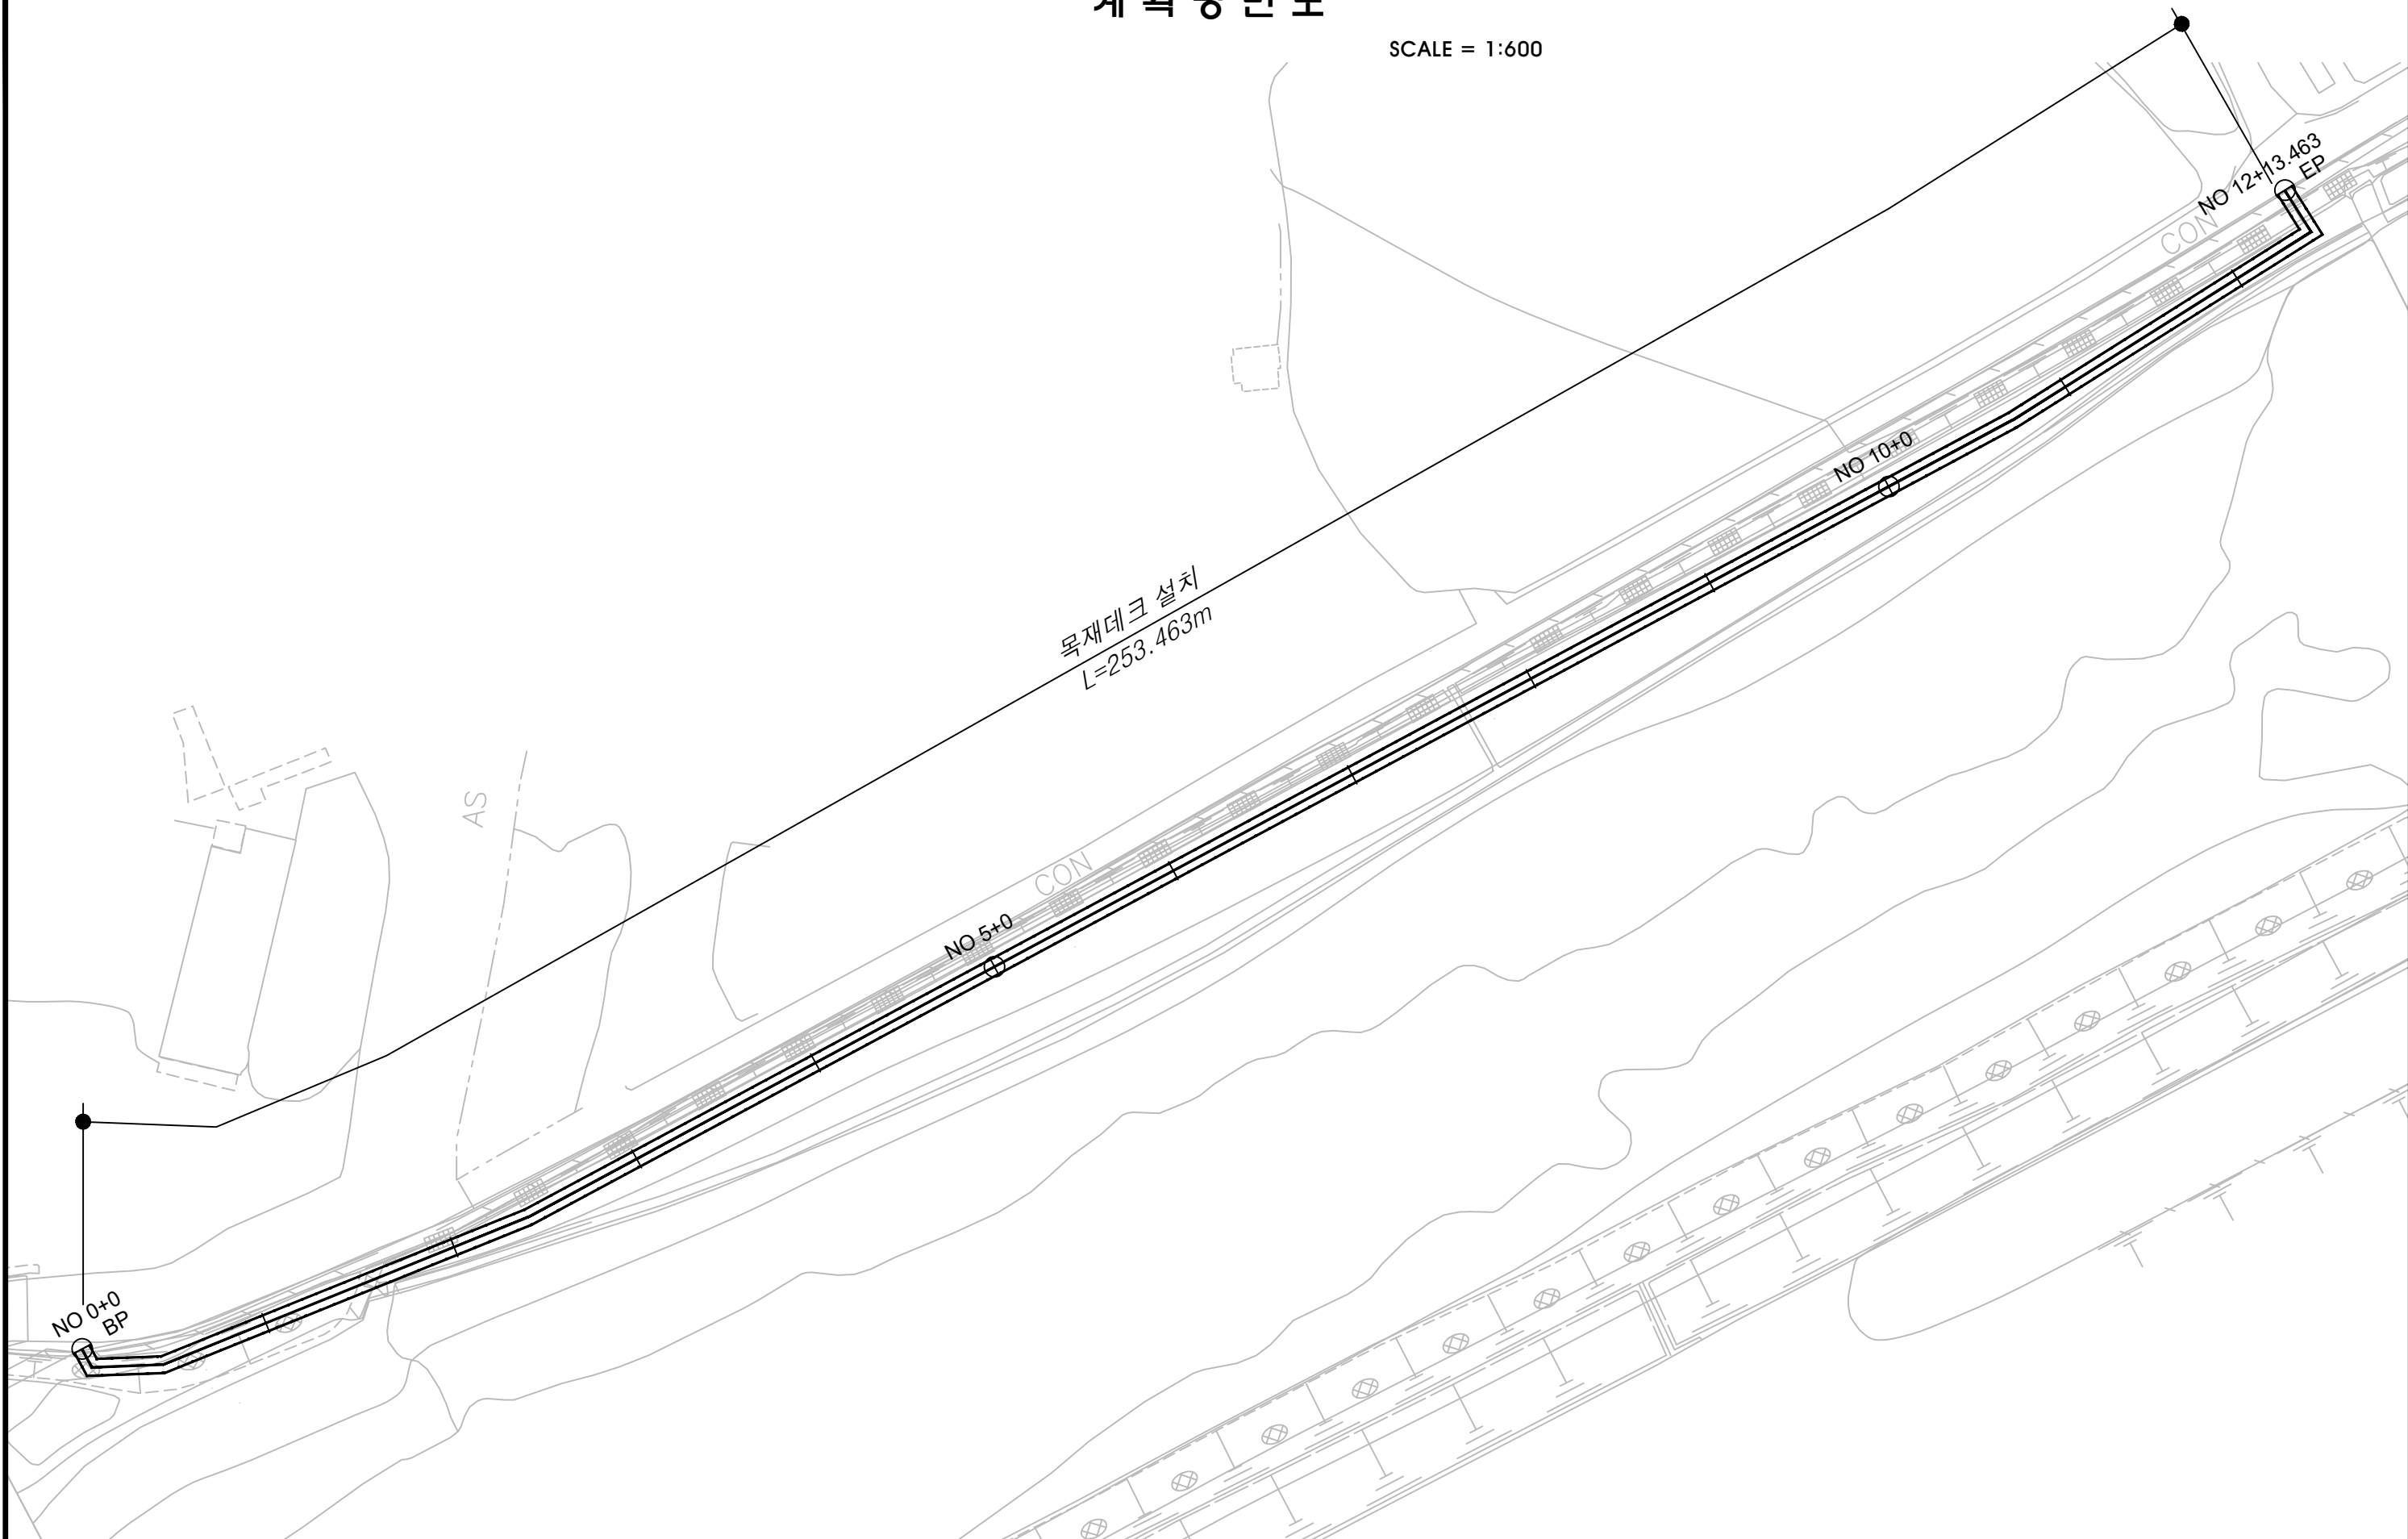


공 사 명	시 행 청	유 역 회 사	축 척	설 계 일 자	과 압 책 임 자	분 야 별 책 임 자	설 계 자	도 면 명	도 면 번 호
월류봉 둘레길(2구간) 확장사업	영 동 군	(주) 서광기술단	S = 1 : 600	2026. 05.	윤 상 일	고 영 웅	강 신 재	계 획 평 면 도	02

SCALE = 1:160

KEY MAP


A key map diagram showing a road divided into five sections, labeled SECTION 1 through SECTION 5, with arrows indicating the direction of travel.

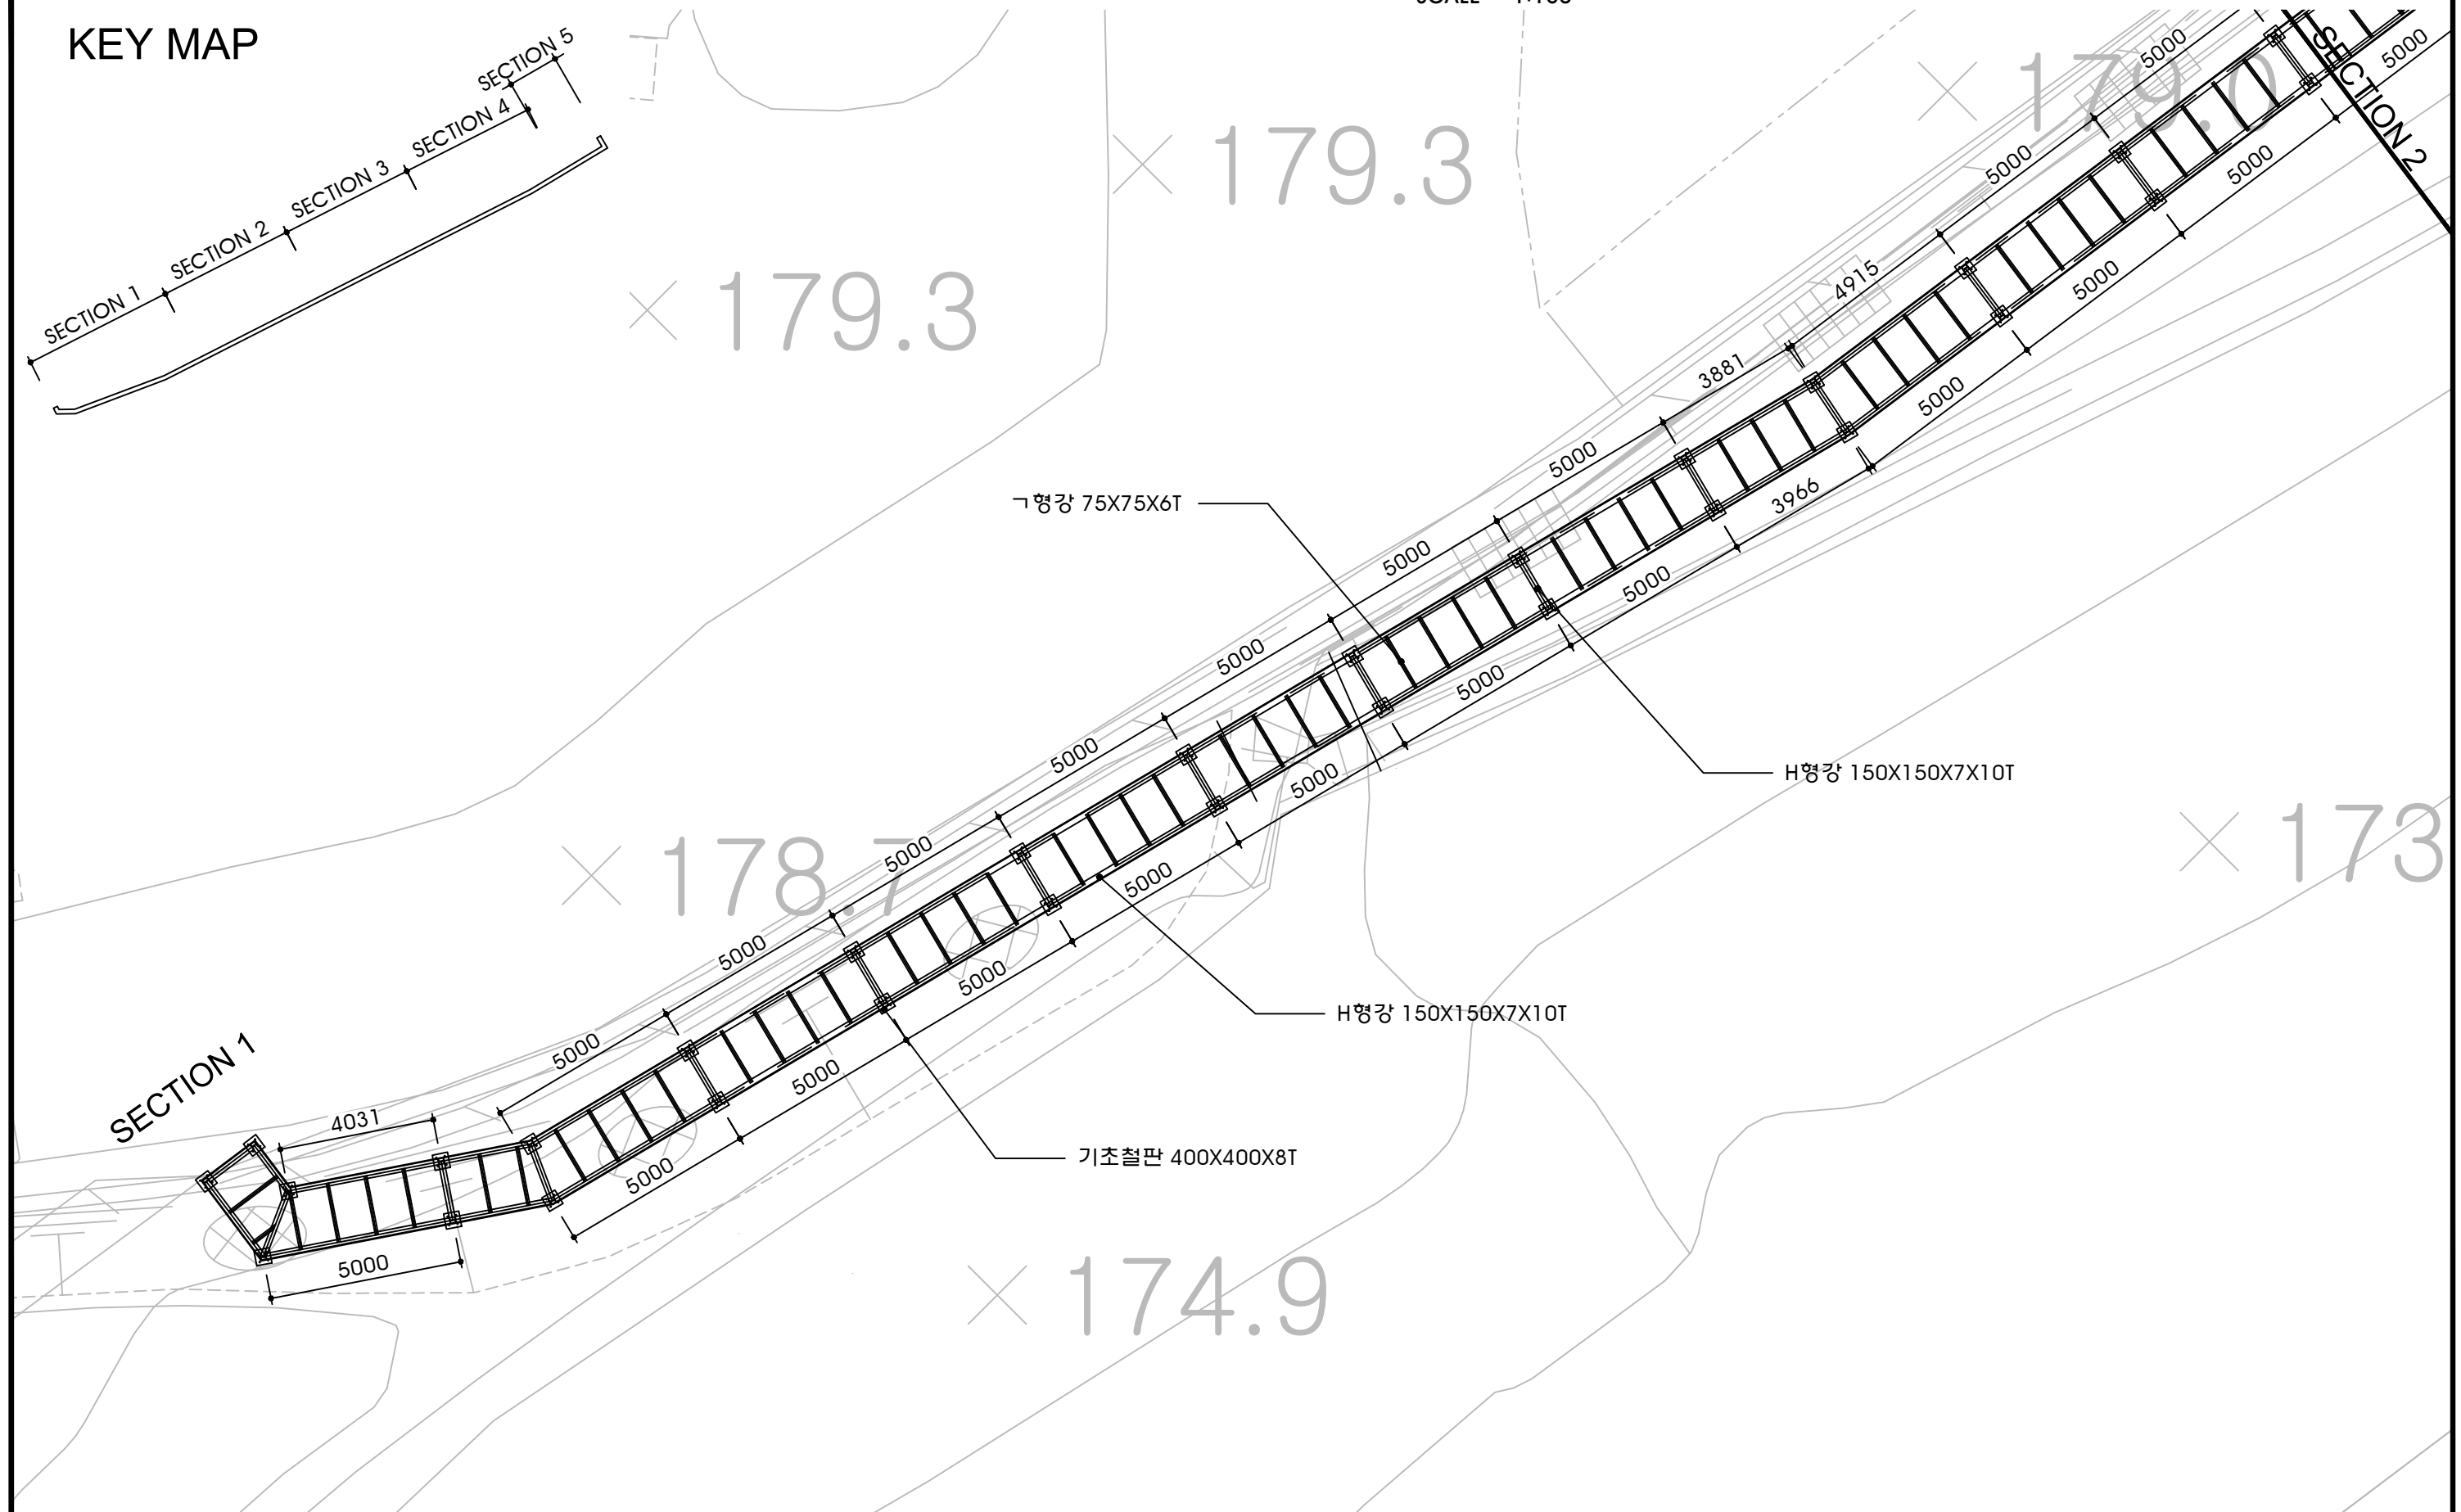[illegible]

SCALE = 1:160

KEY MAP


A diagram illustrating a key map for a road. The road is shown as a line with a dashed center line, divided into five sections labeled SECTION 1, SECTION 2, SECTION 3, SECTION 4, and SECTION 5. Arrows indicate the direction of travel along the road.

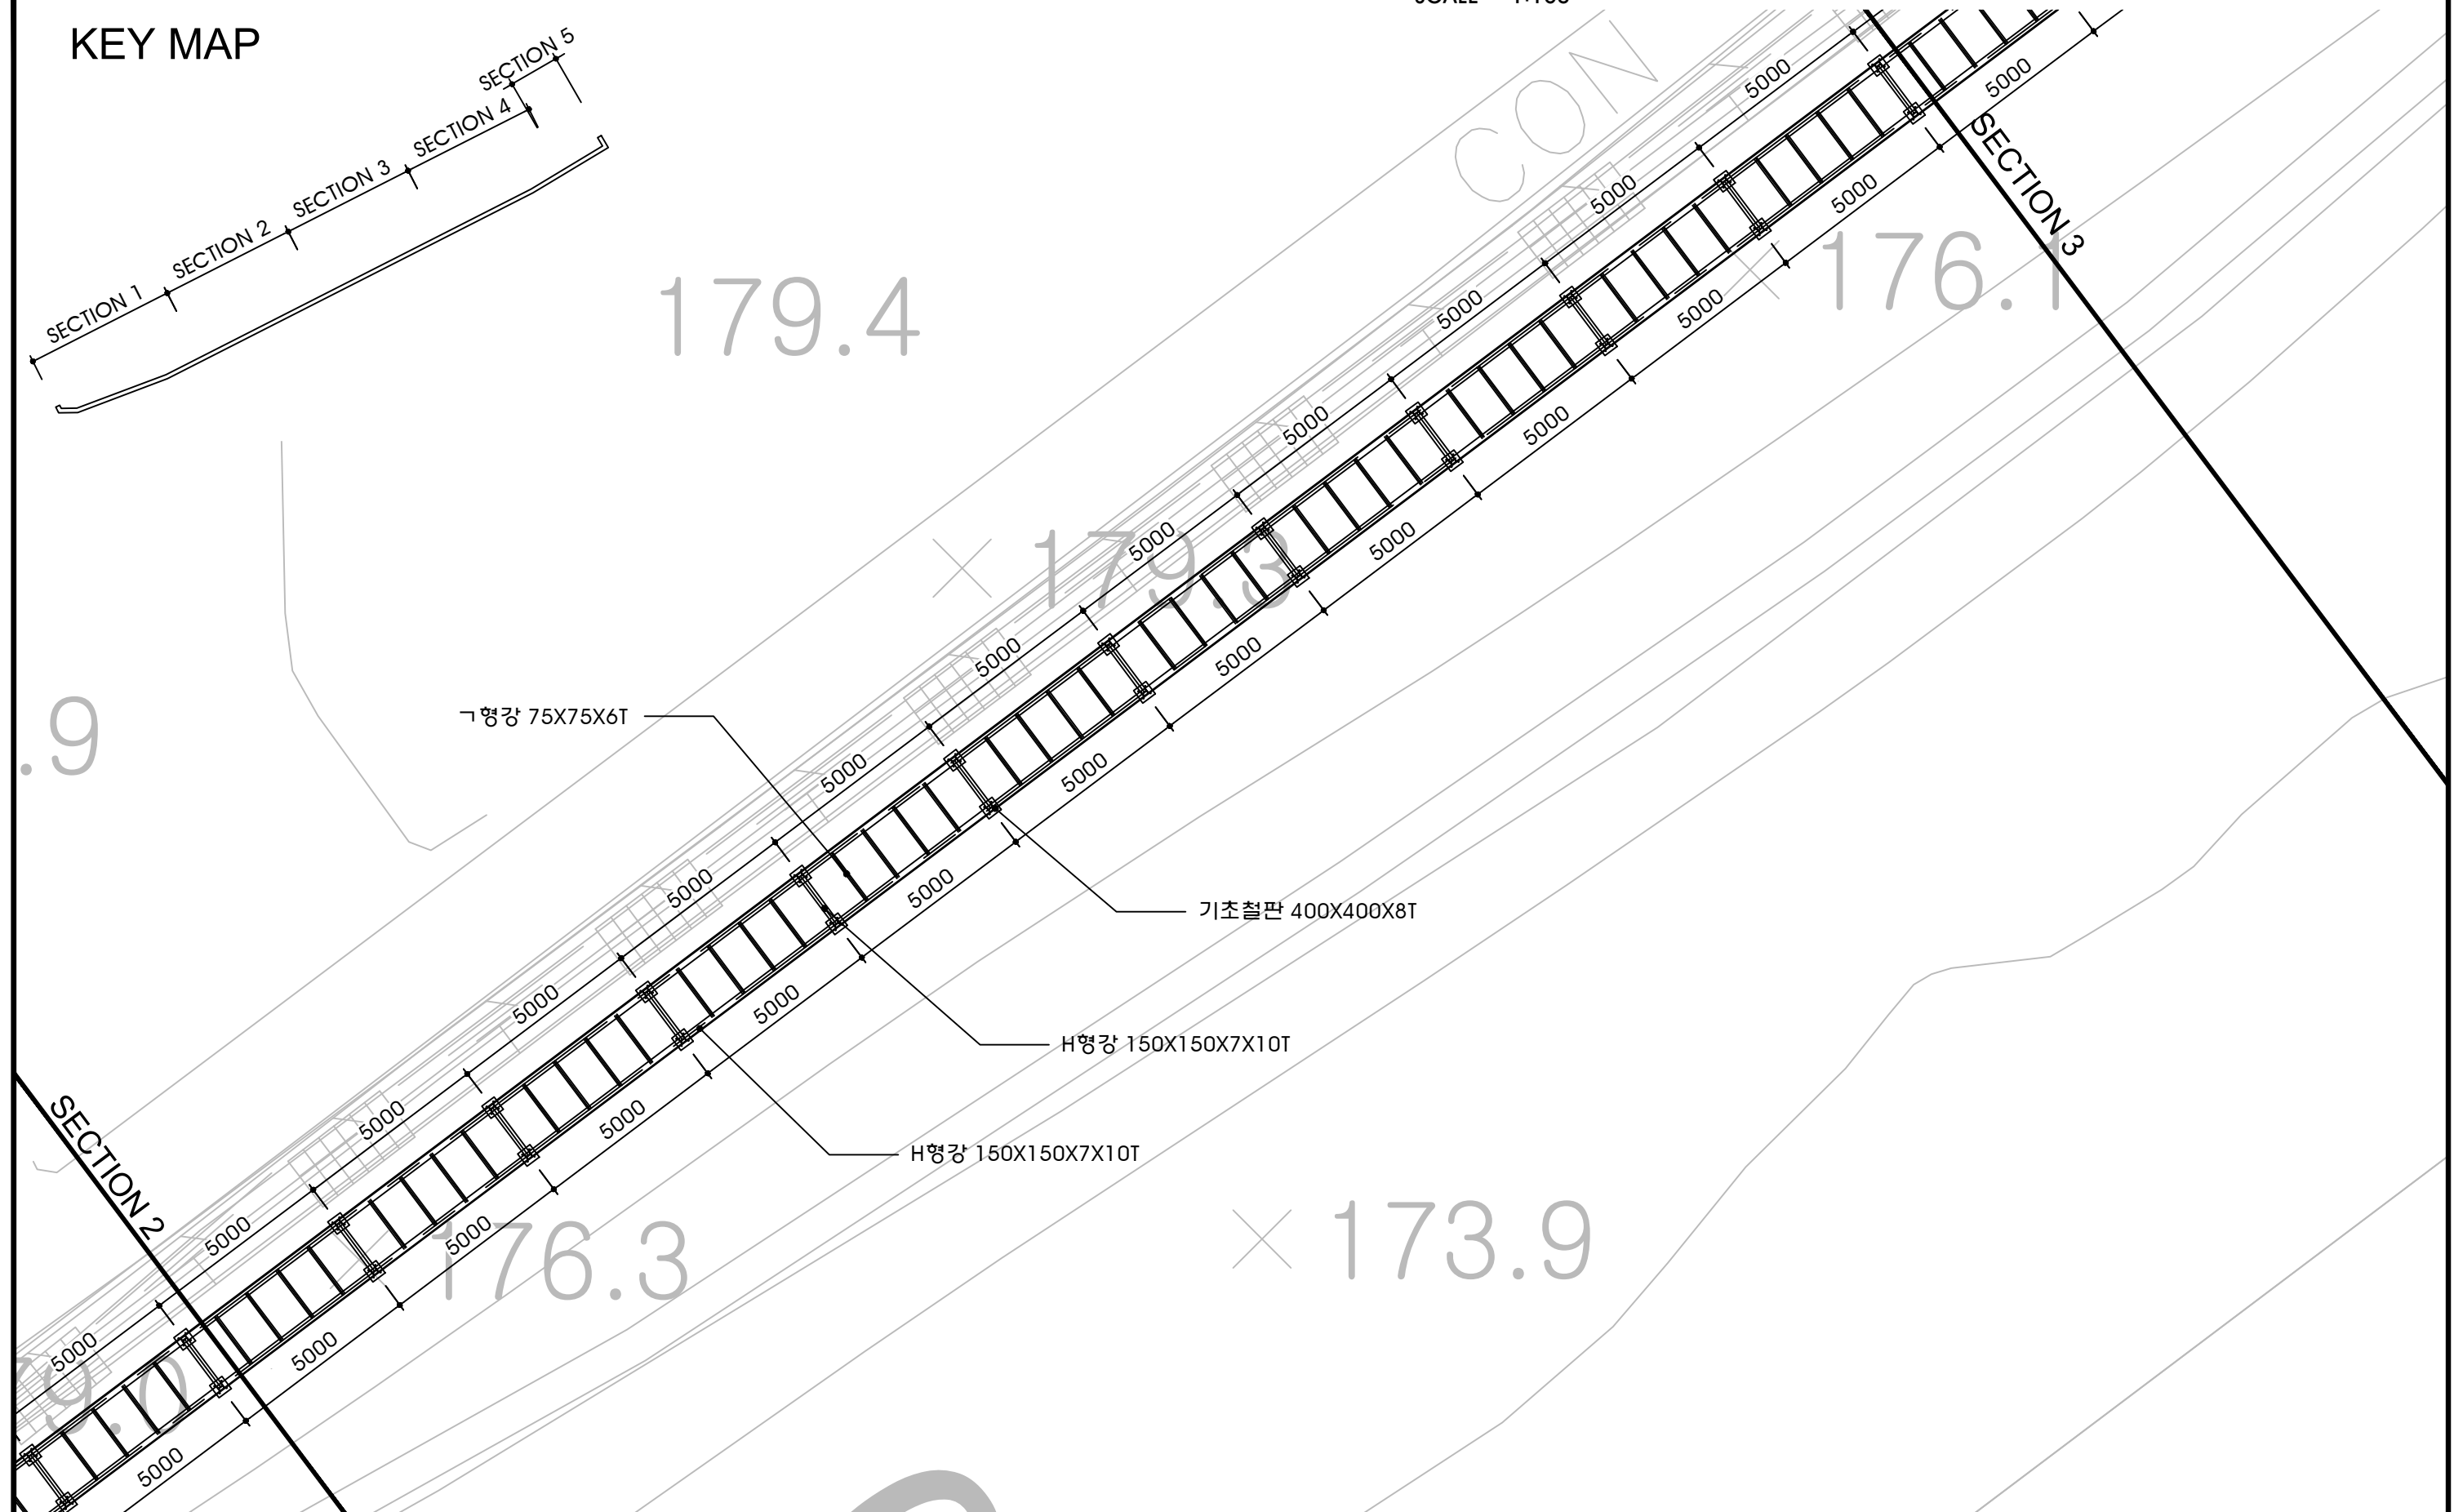[illegible]

SCALE = 1:160

KEY MAP



The diagram illustrates a key map with five sections. The sections are labeled SECTION 1, SECTION 2, SECTION 3, SECTION 4, and SECTION 5, arranged in a linear sequence. A line with tick marks represents the sections, and a separate line below it shows a curved path.

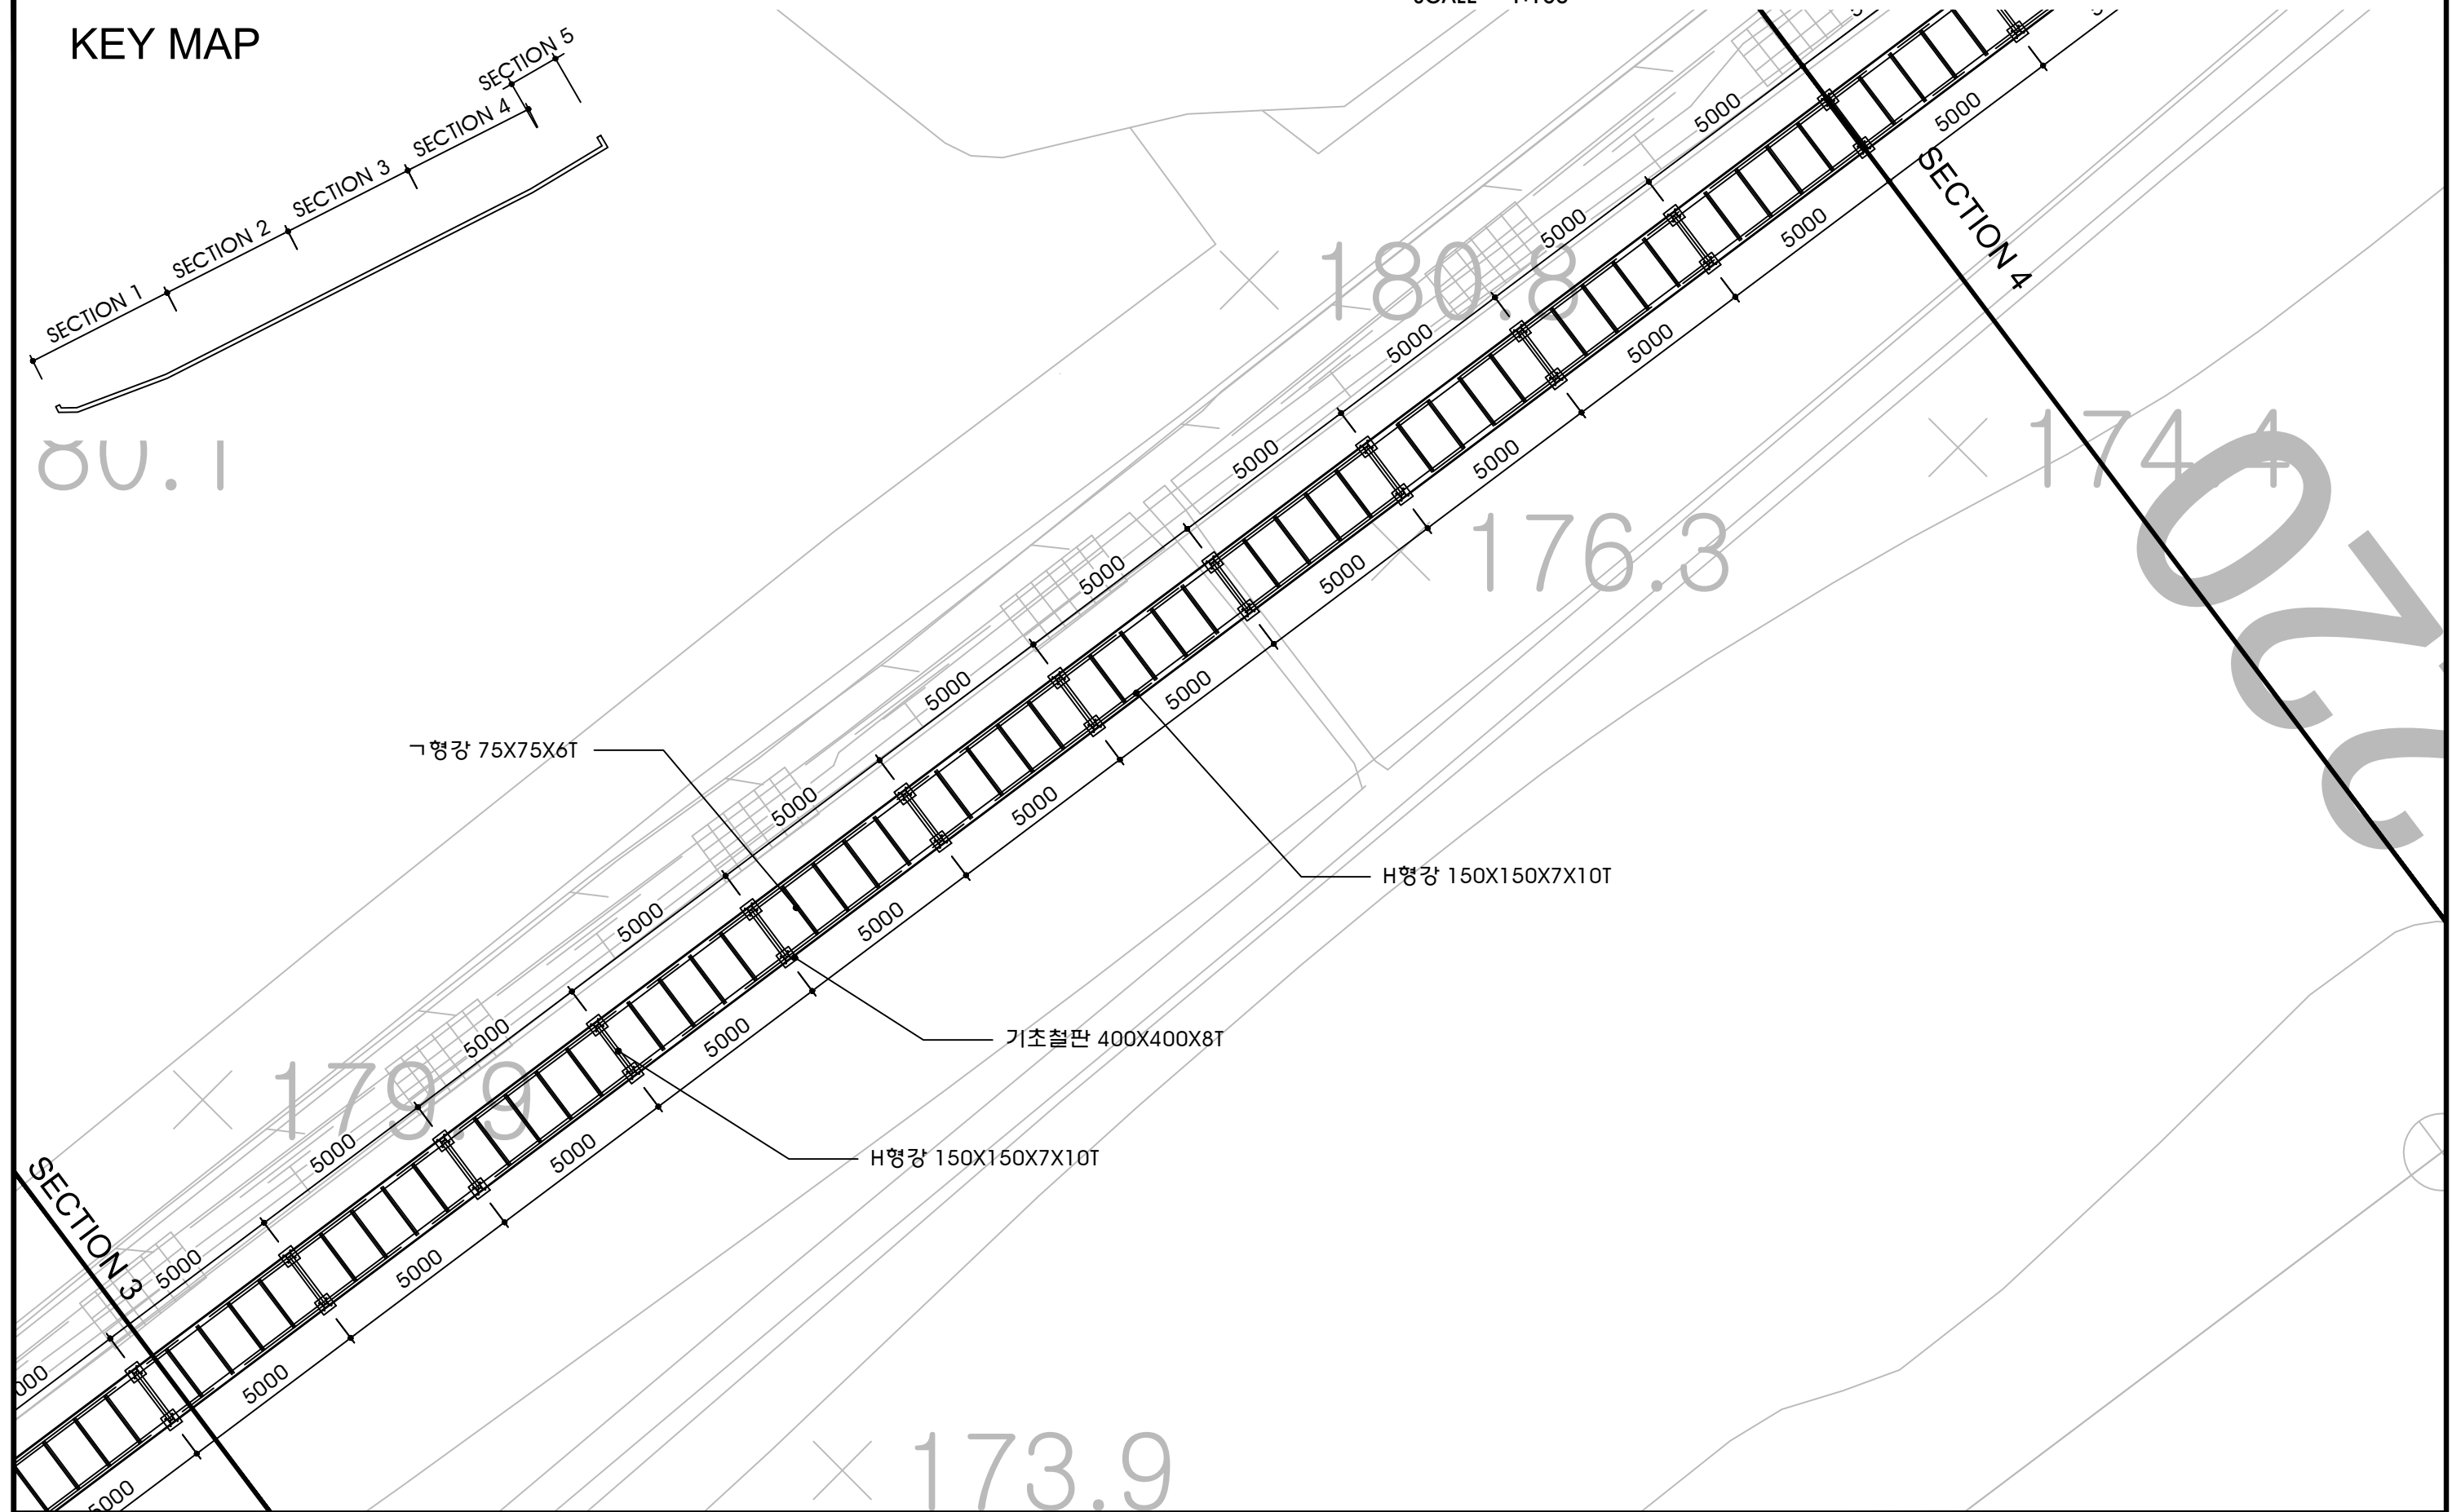[illegible]

데크 시스템 골조도 (SECTION 4/5)

SCALE = 1:160

KEY MAP

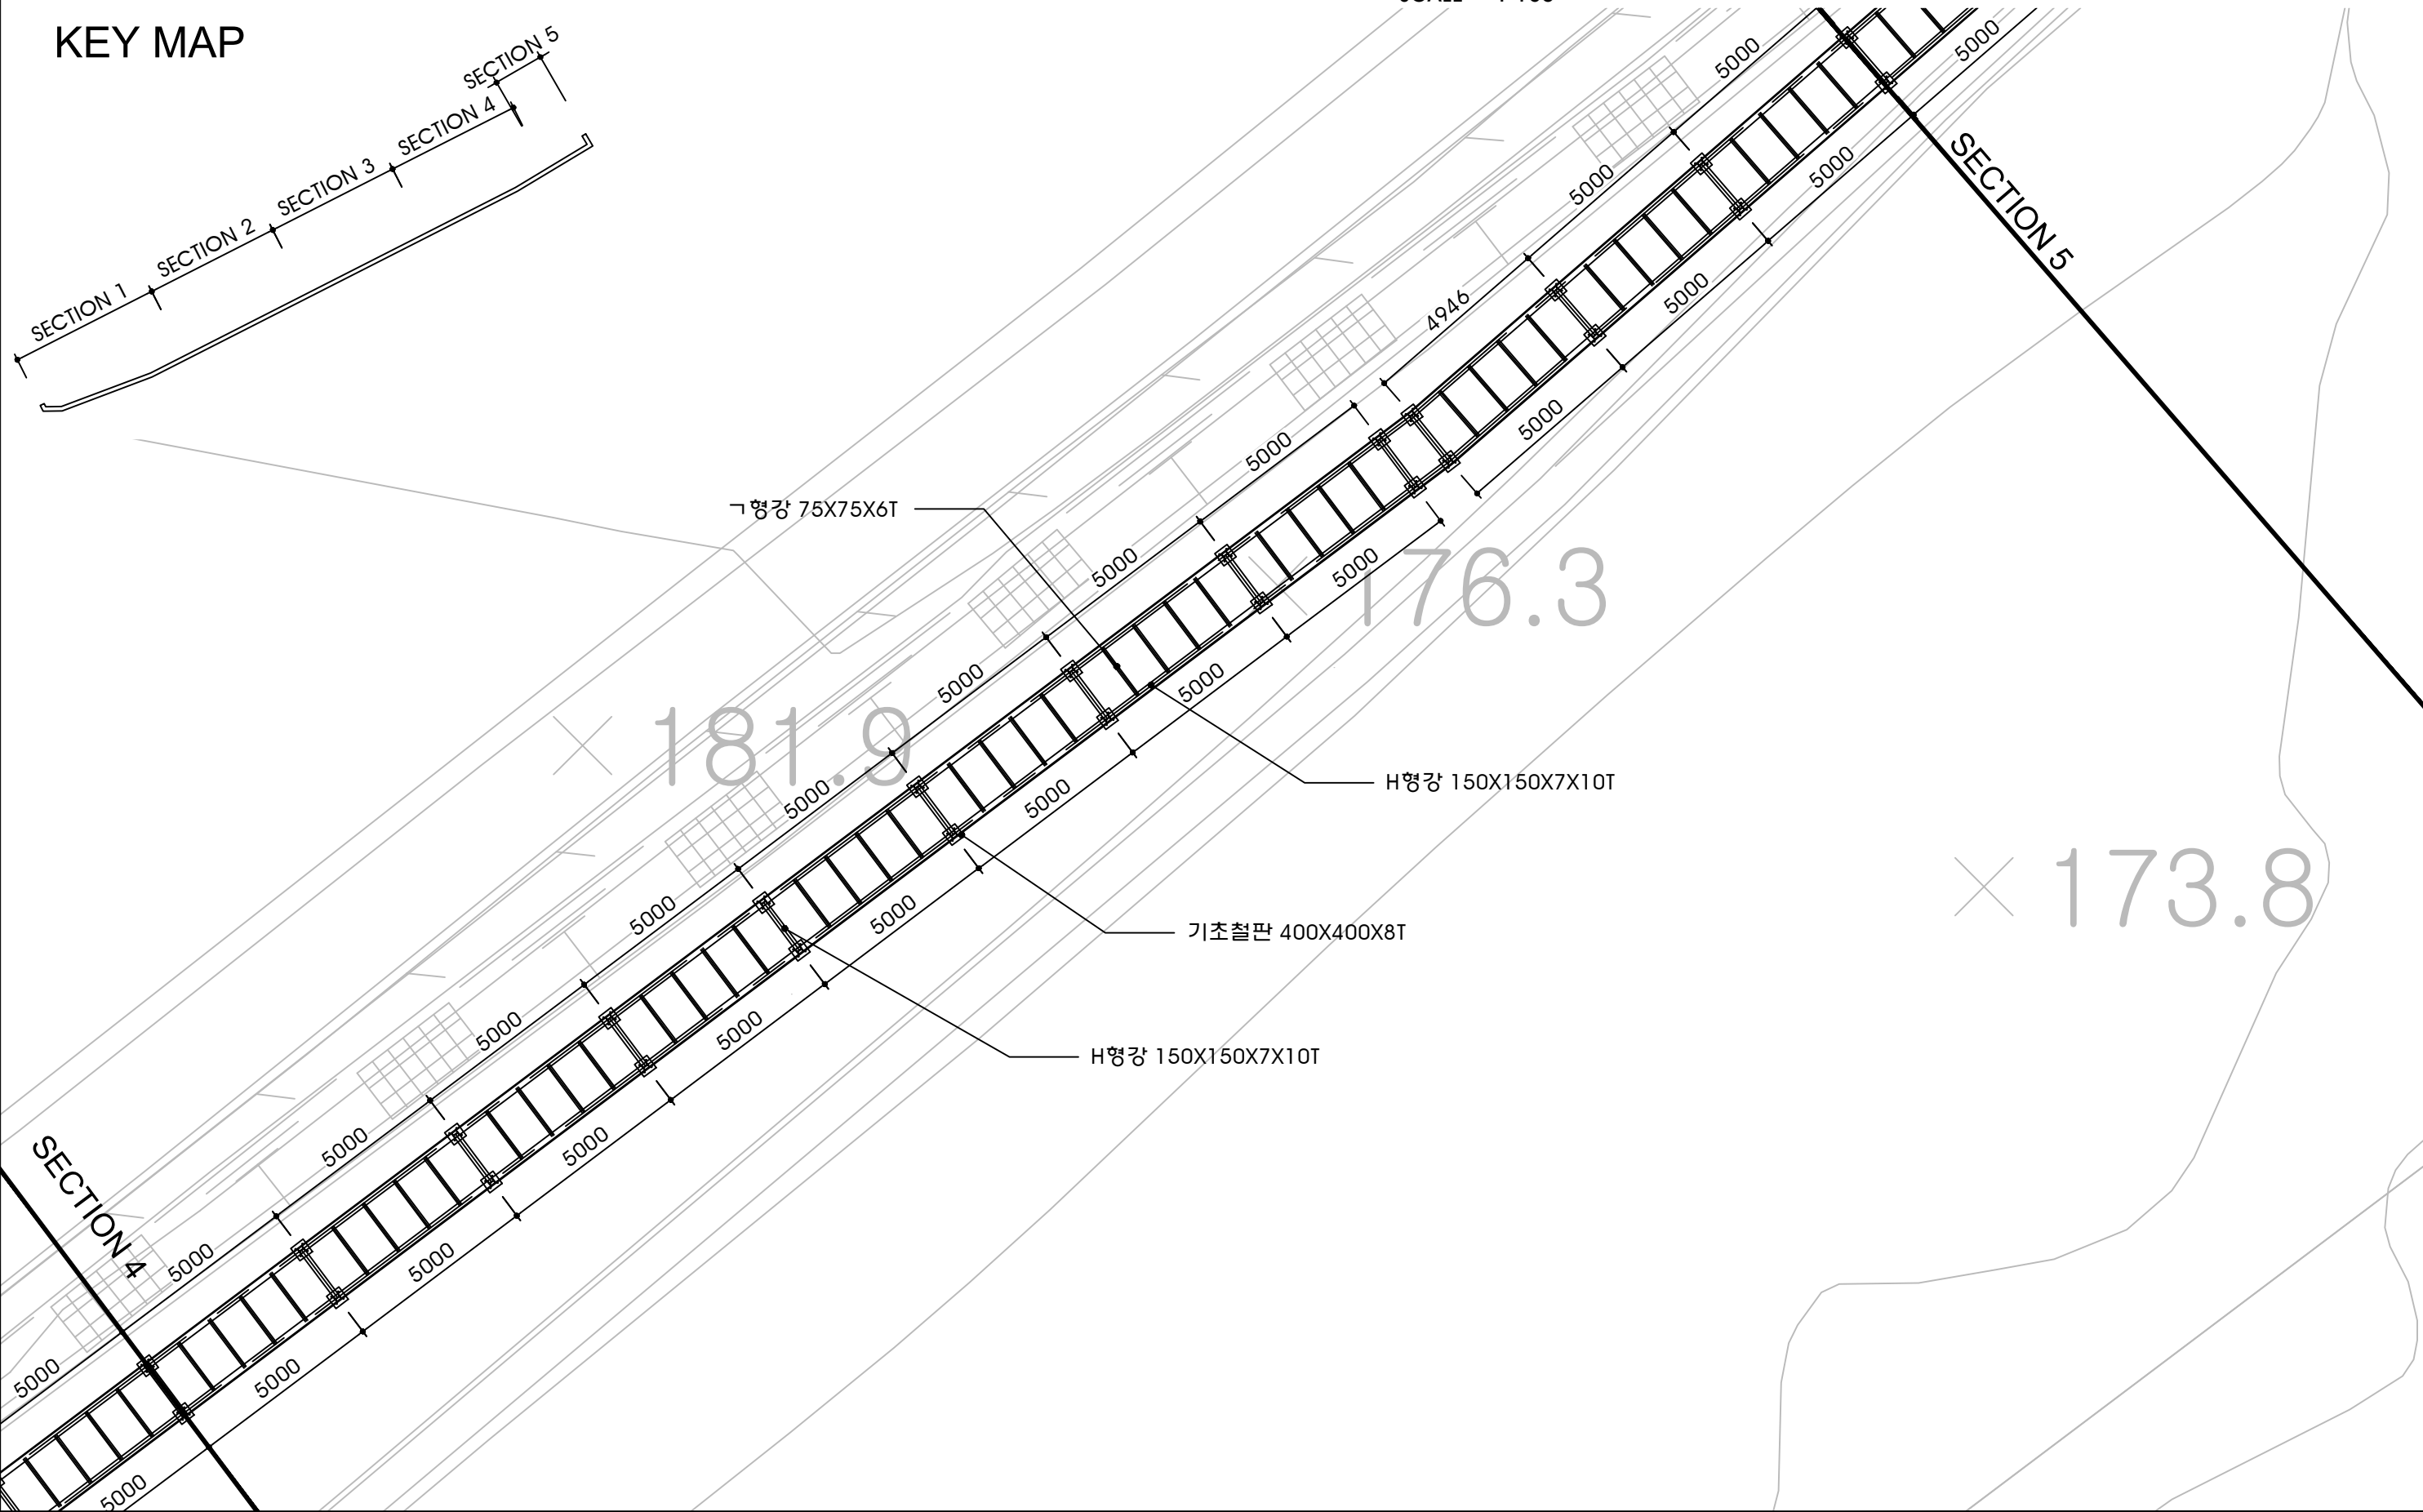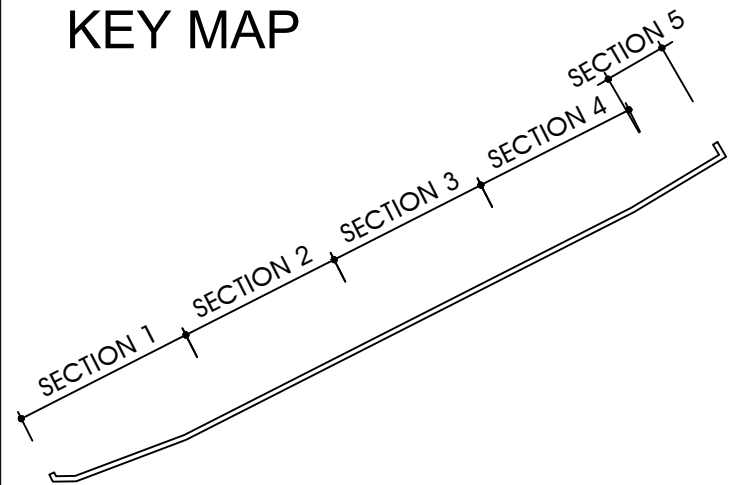


공	시	명	시	영	정		과	척	설	계	일	자	과업참여자			도	면	명	도	면	전	호
													과	업	책							

SCALE = 1:160

KEY MAP


The diagram illustrates a road layout with five distinct sections. The road is represented by two parallel lines that curve upwards from left to right. Section 1 is the leftmost segment, followed by Section 2, Section 3, Section 4, and Section 5, which is the rightmost segment. Each section is labeled with its respective name in all caps. Arrows on the road lines indicate the direction of travel, pointing from left to right across the sections.

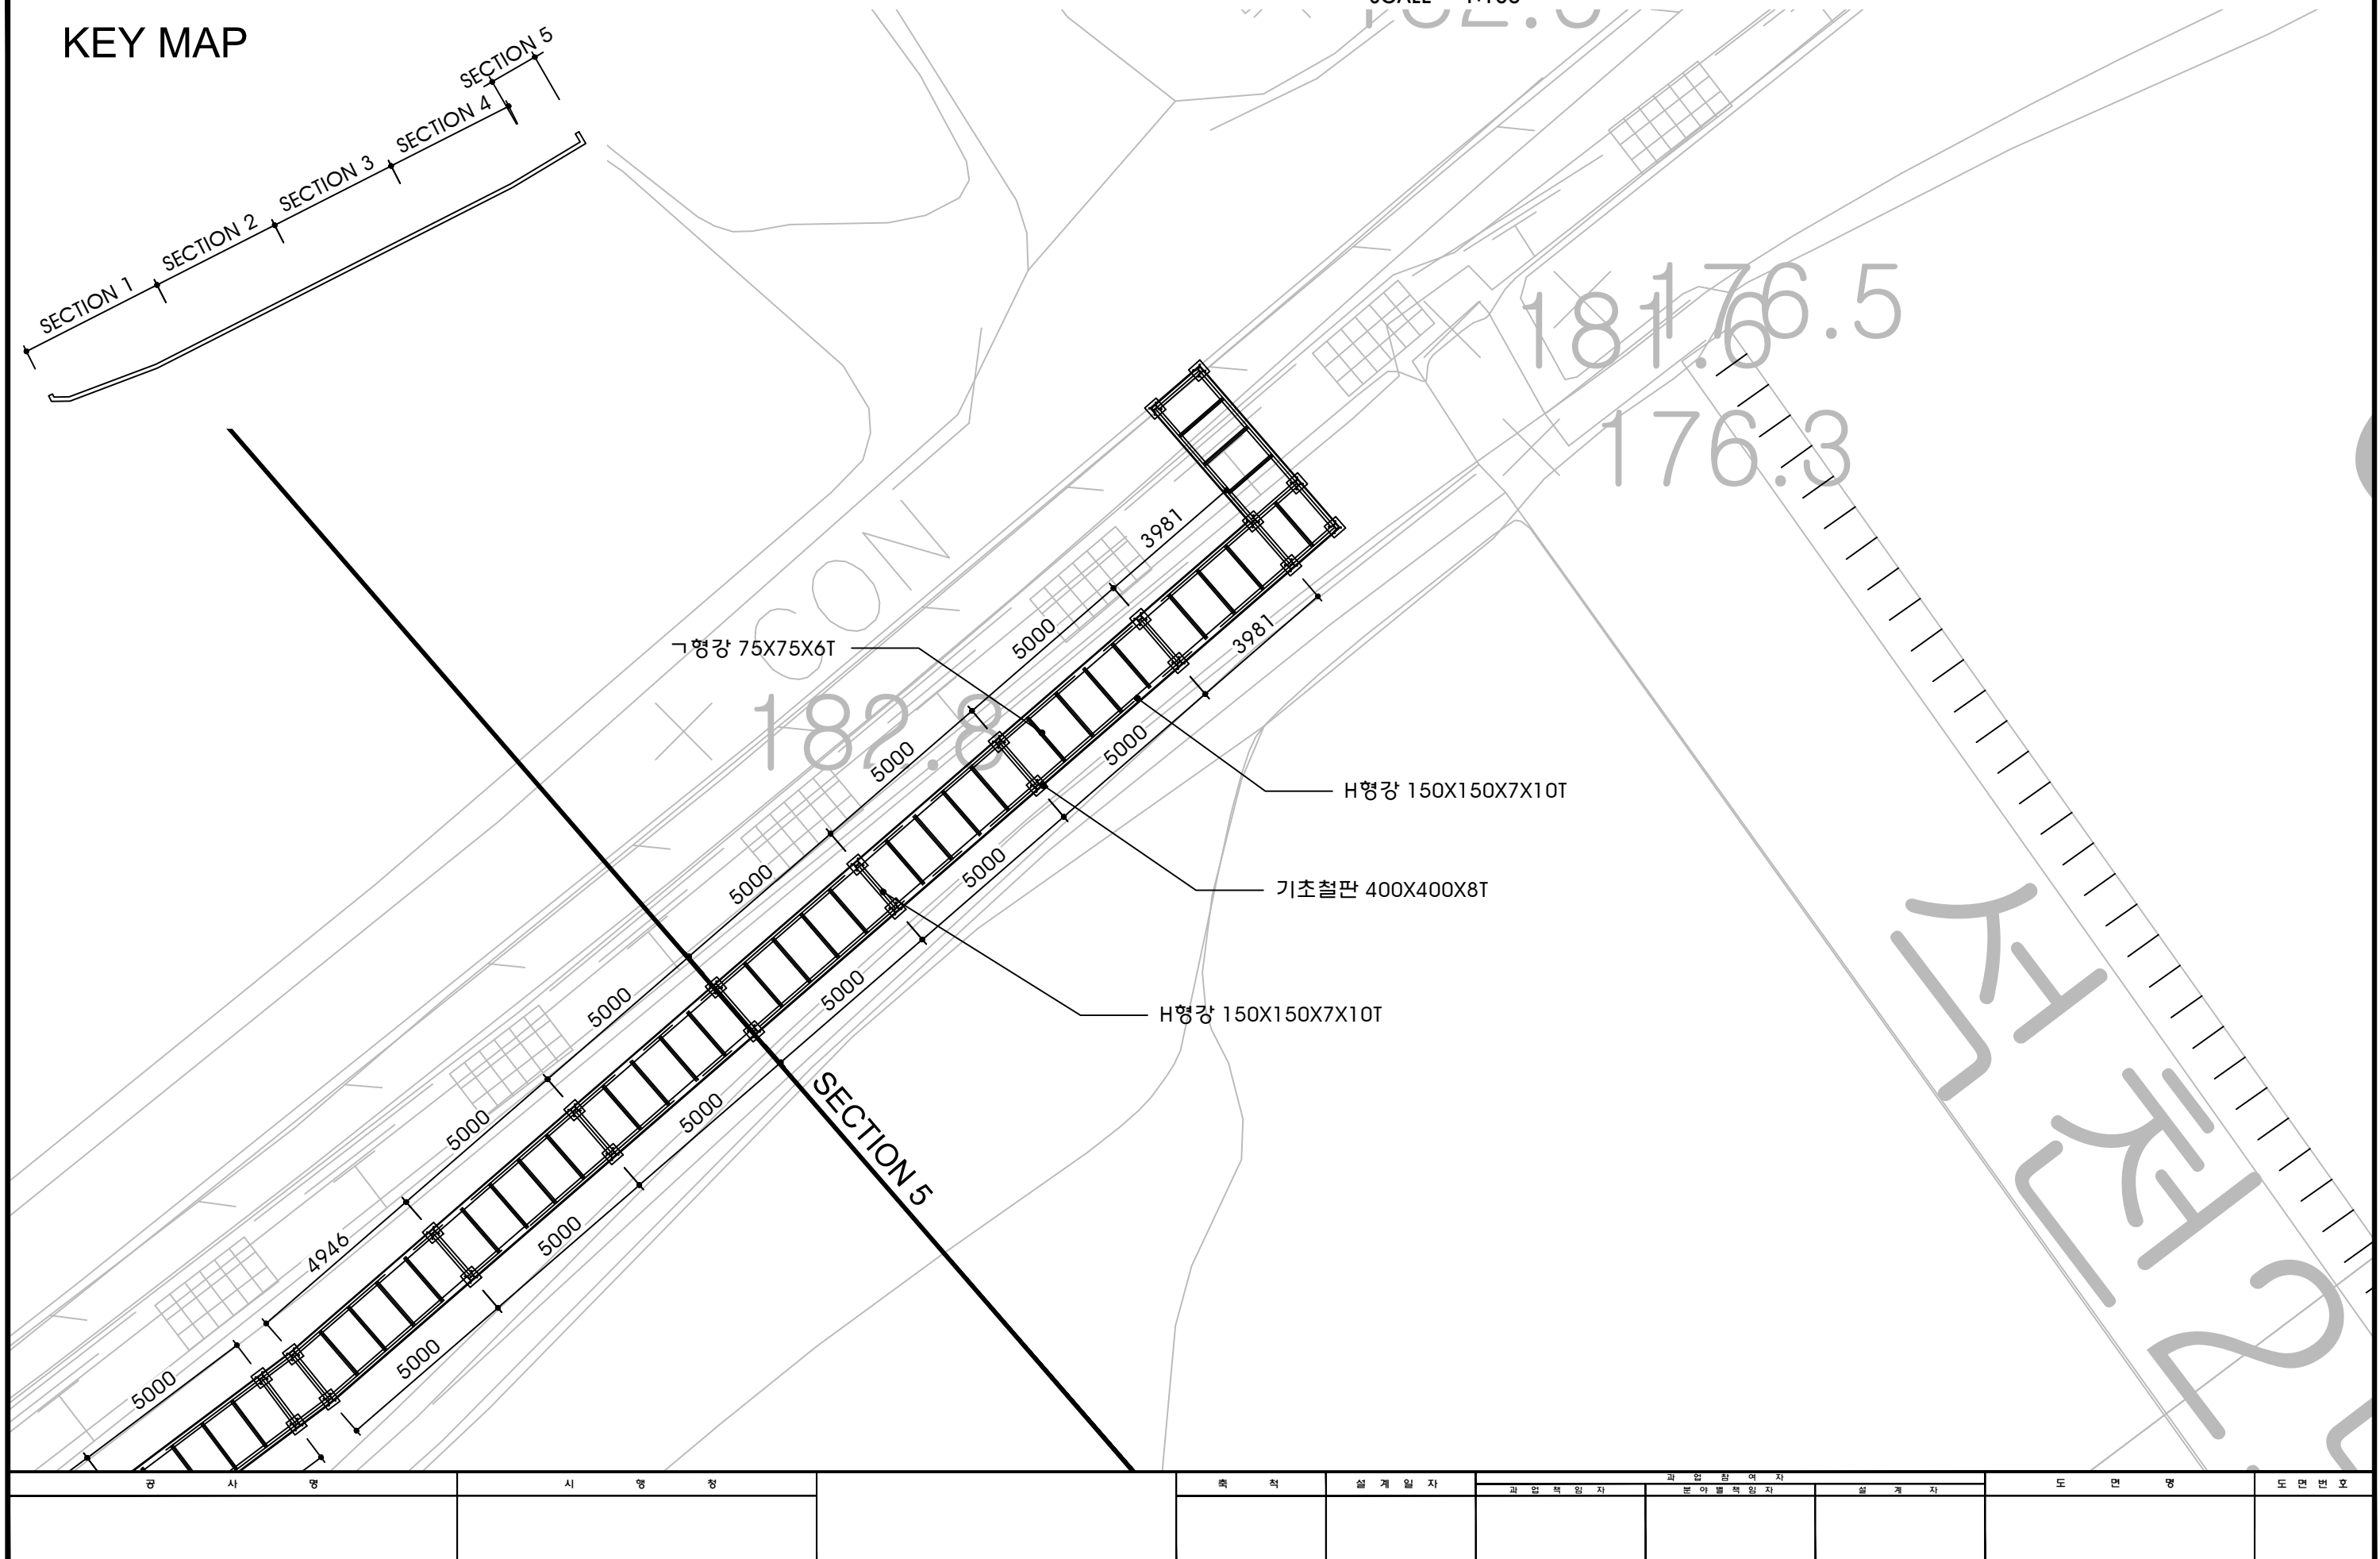[illegible]

데크 시스템 장선도 (SECTION 1/5)

SCALE = 1:160

KEY MAP


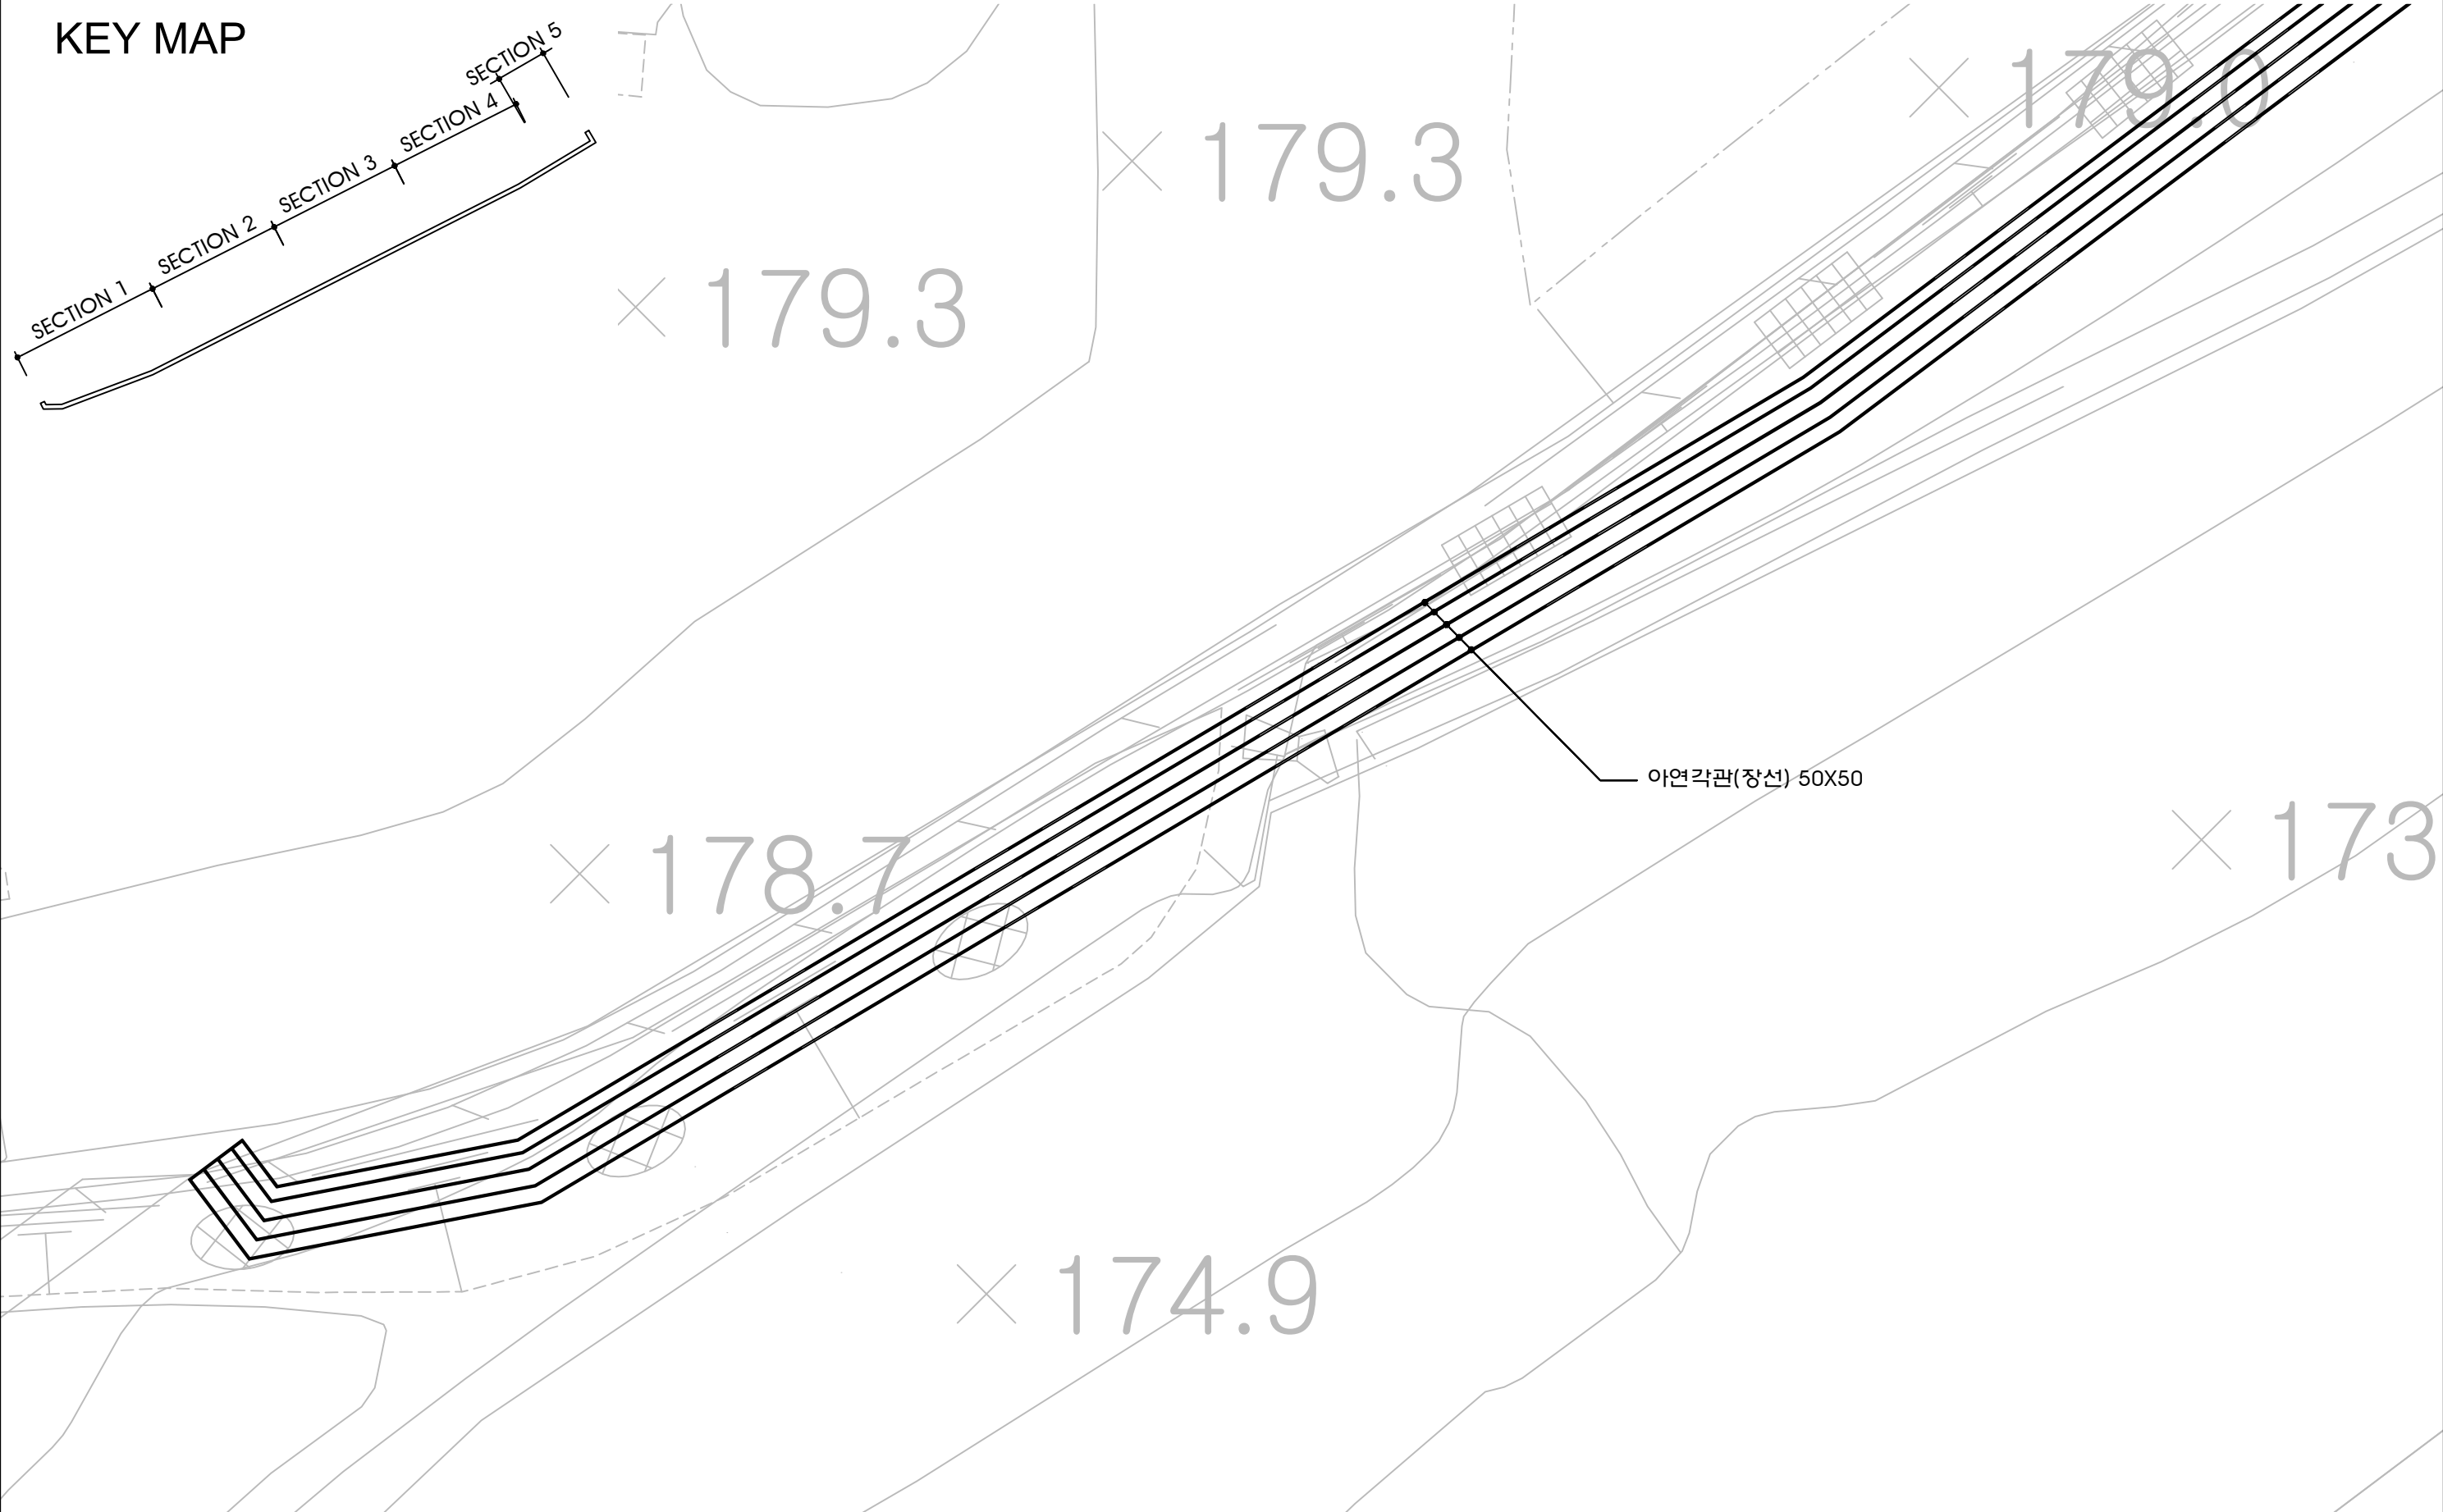


공	사	명	시	행	정		확	적	설	계	일	자	과업 참여자			내	외	리	진	영	내	외	리	진	영	

데크 시스템 장선도 (SECTION 2/5)

SCALE = 1:160

KEY MAP

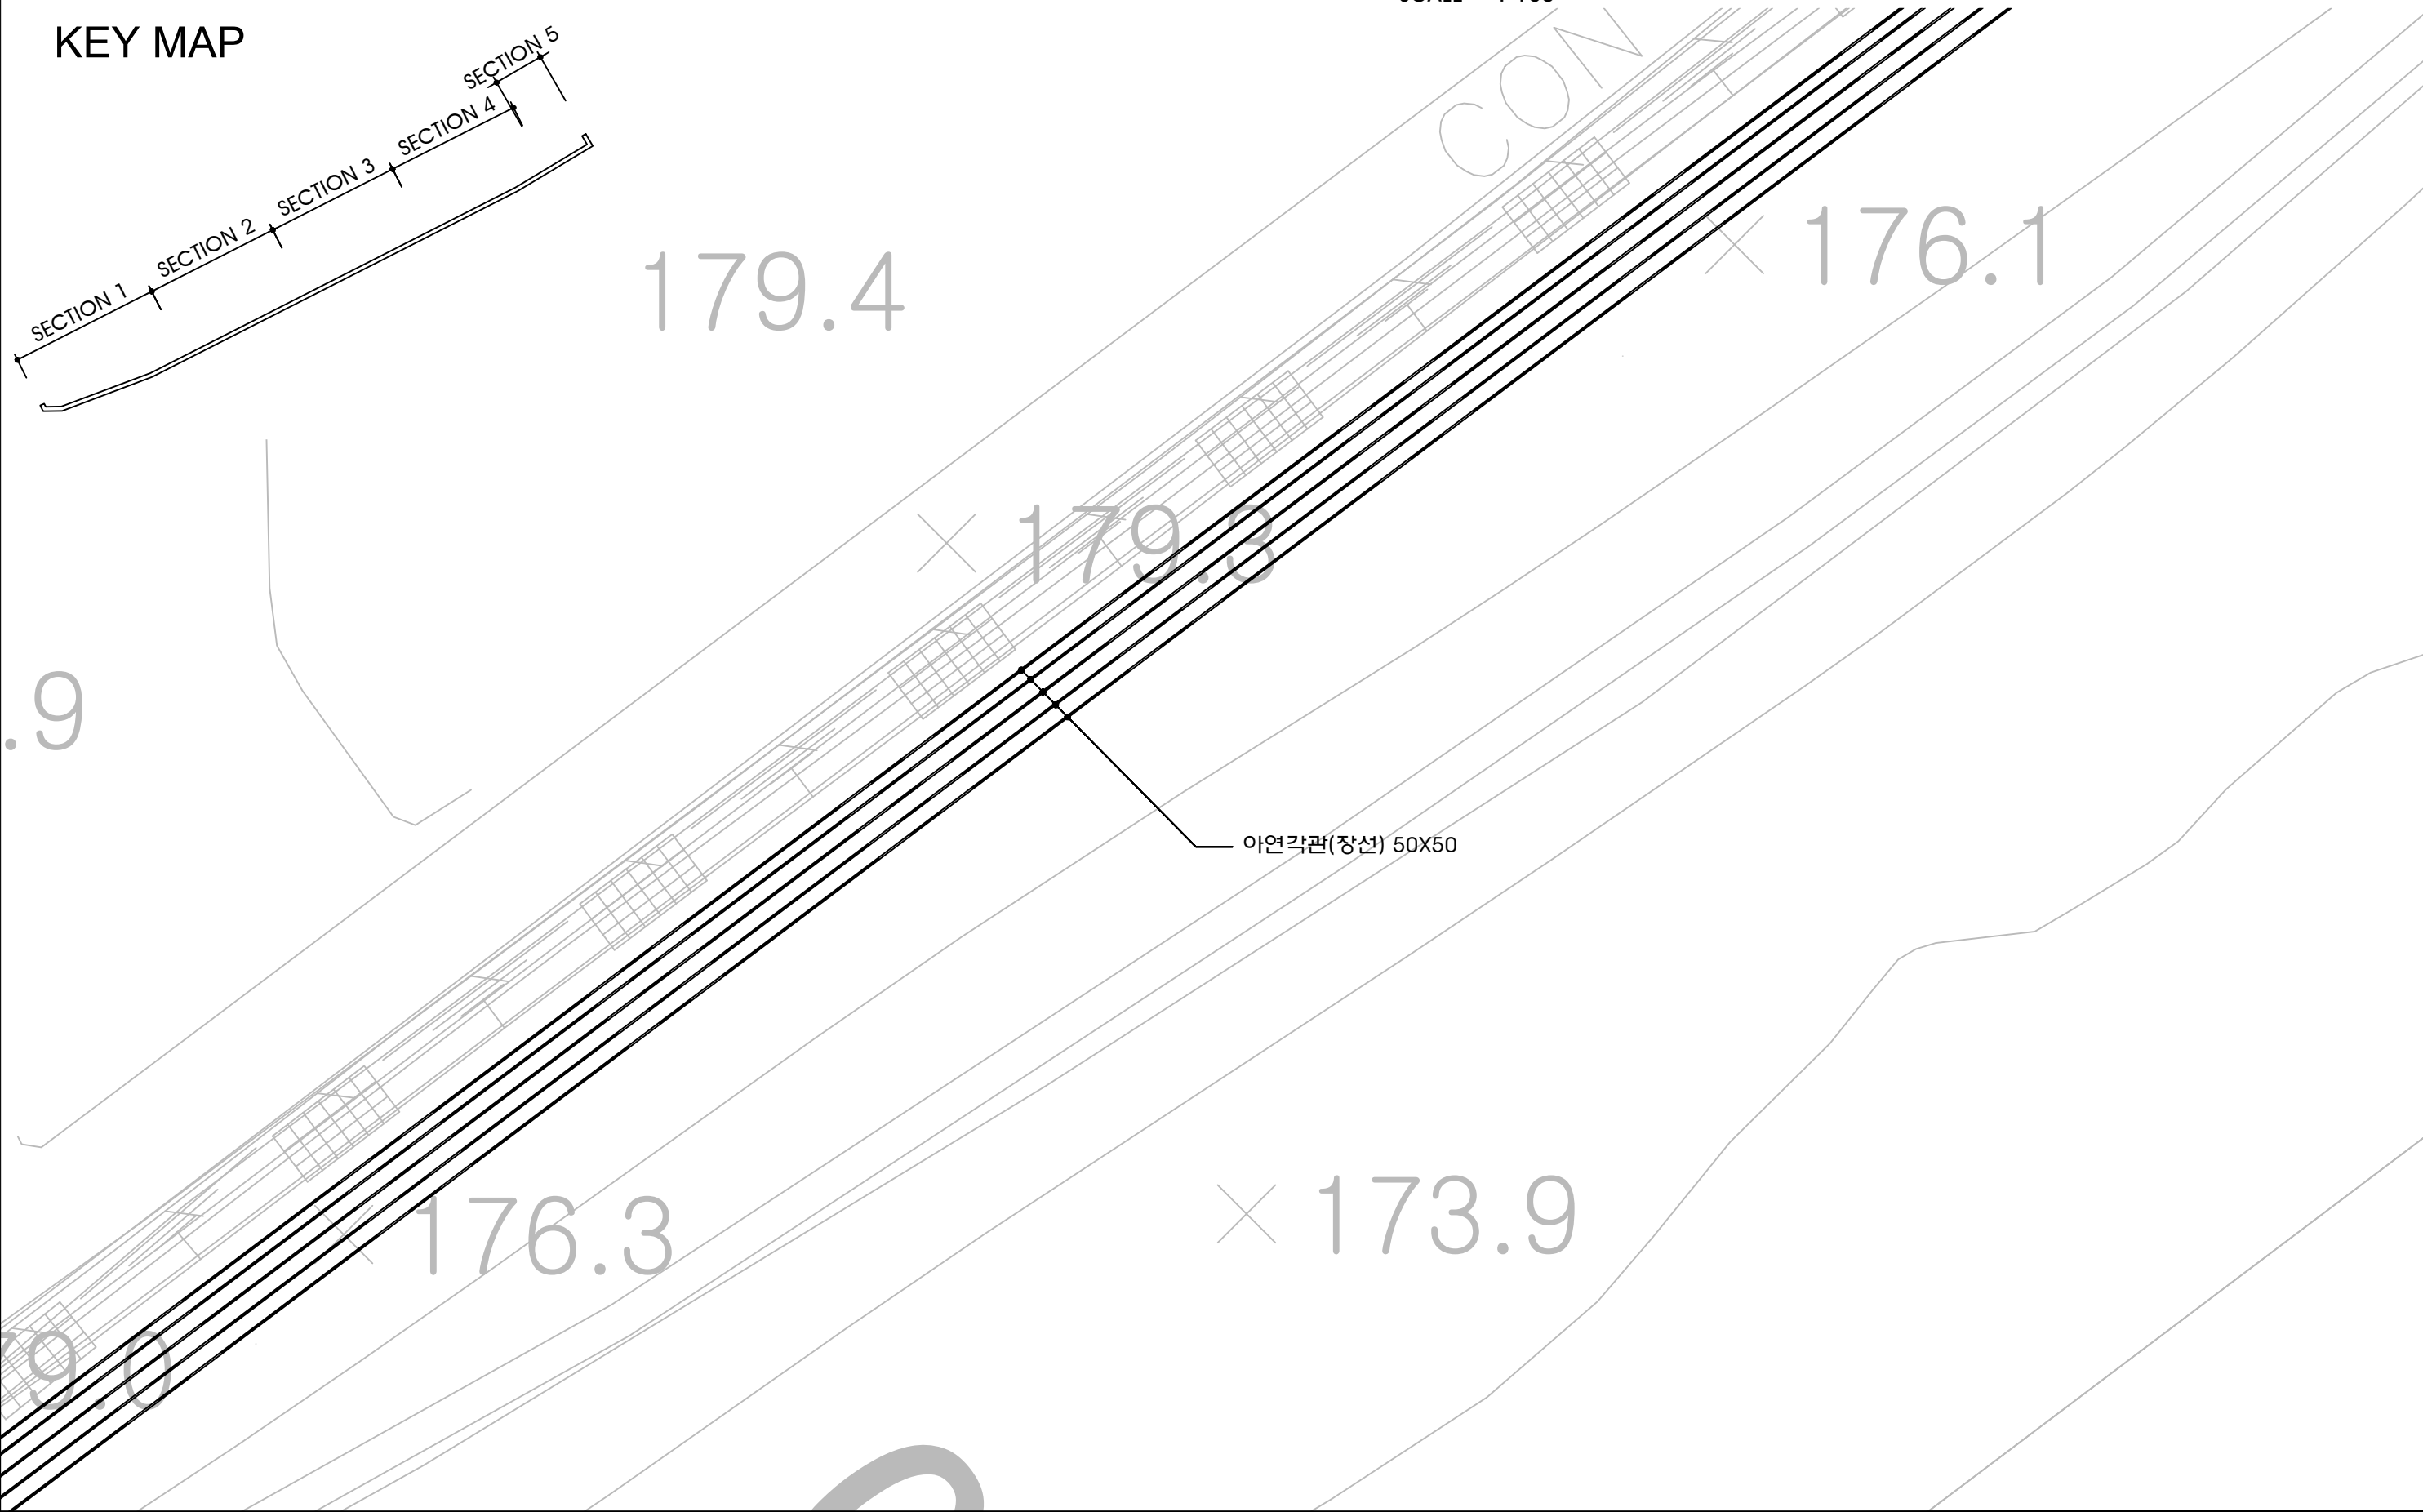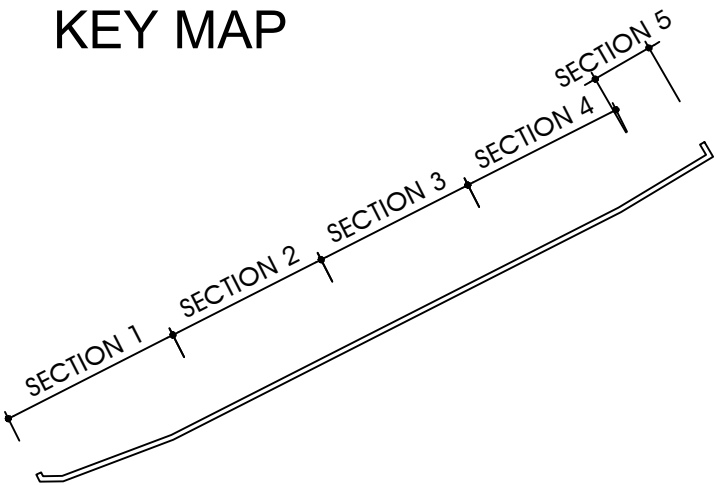

공	시	명	시	영	정		과	척	설	계	일	자	과 업 참 여 자			도	면	명	도	면	전	호
													과	업	책							

SCALE = 1:160

KEY MAP

80.1

180.8

176.3

1744

179.9



- 아연각판(장선) 50X50

[illegible]

데크 시스템 장선도 (SECTION 4/5)

SCALE = 1:160

KEY MAP

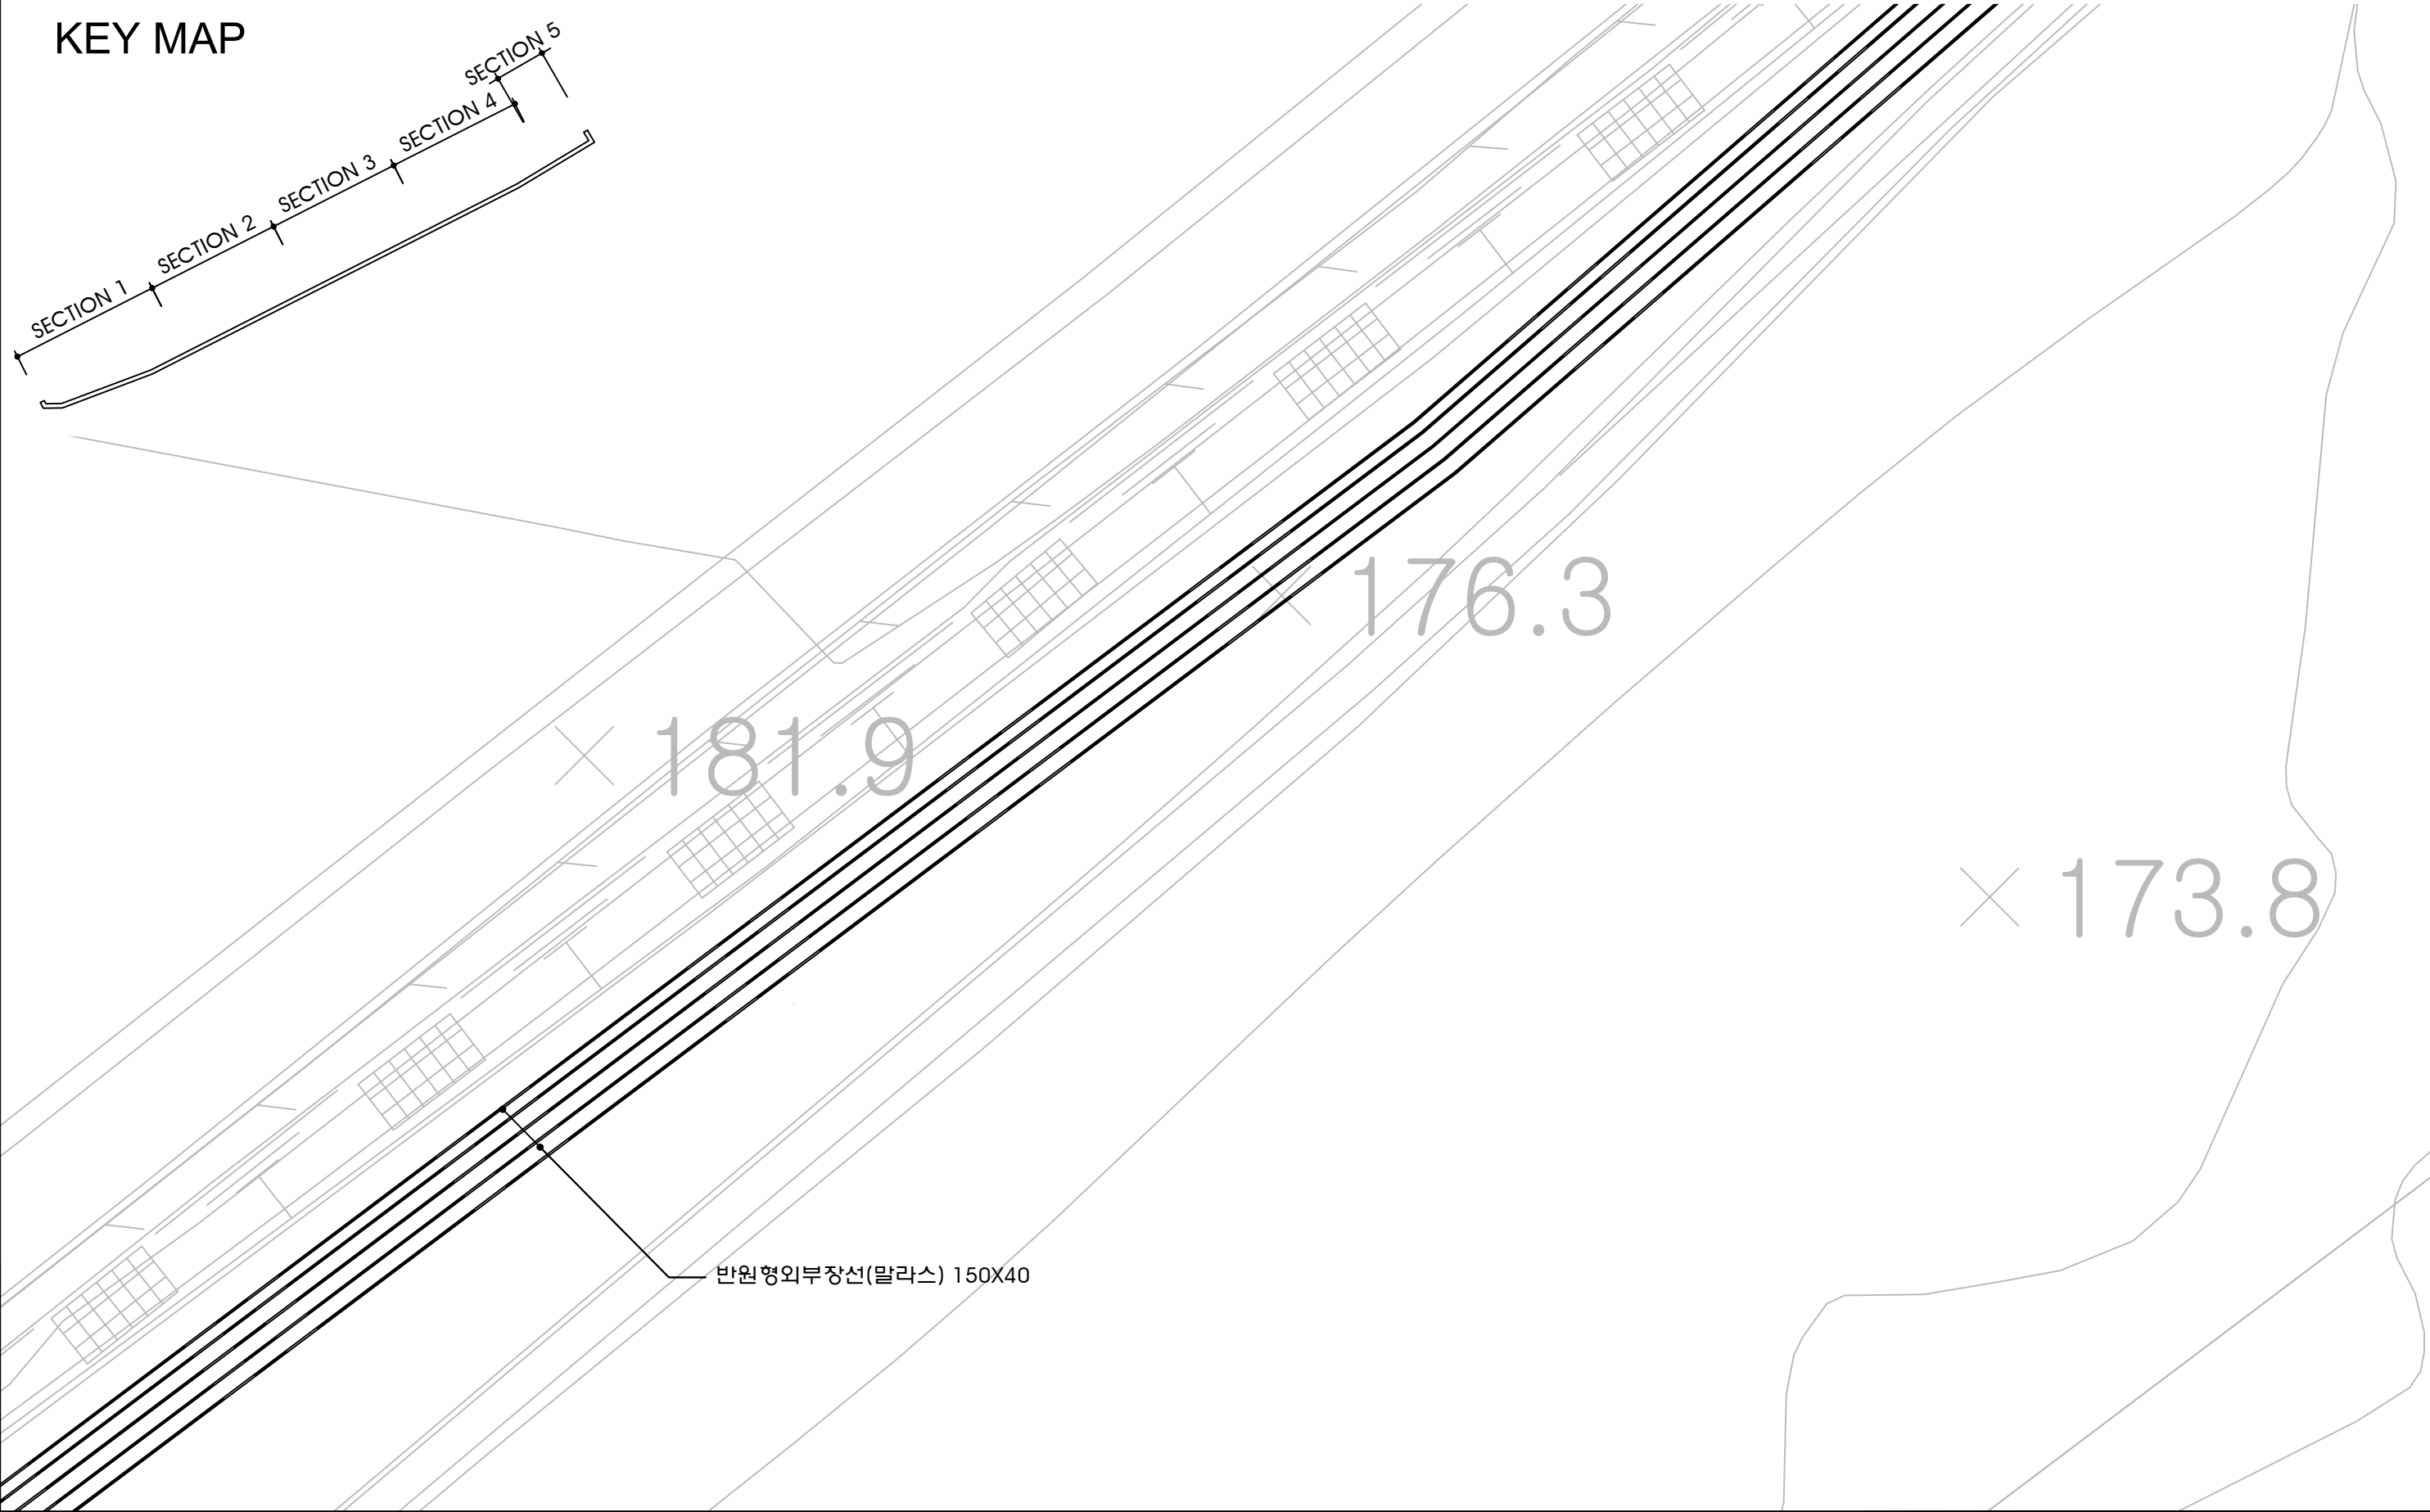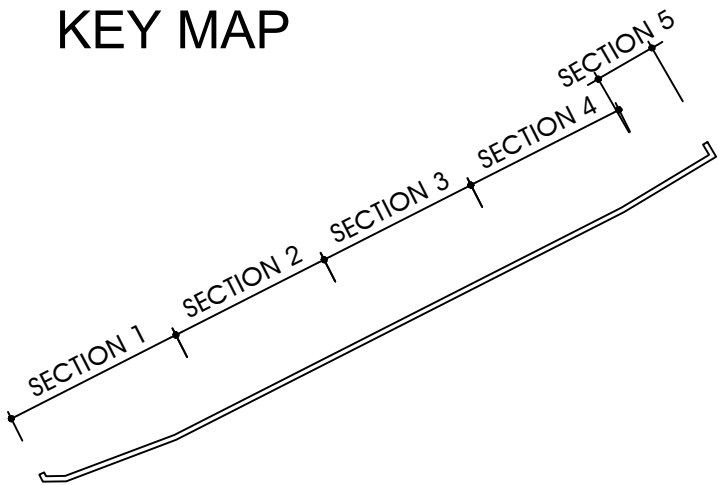



반원형외부장선(말라스) 150X40

공	시	명	시	영	정		과	척	설	계	일	자	과 업 참 여 자			도	면	명	도	면	편	호
													과	업	책							

데크 시스템 장선도 (SECTION 5/5)

SCALE = 1:160

KEY MAP

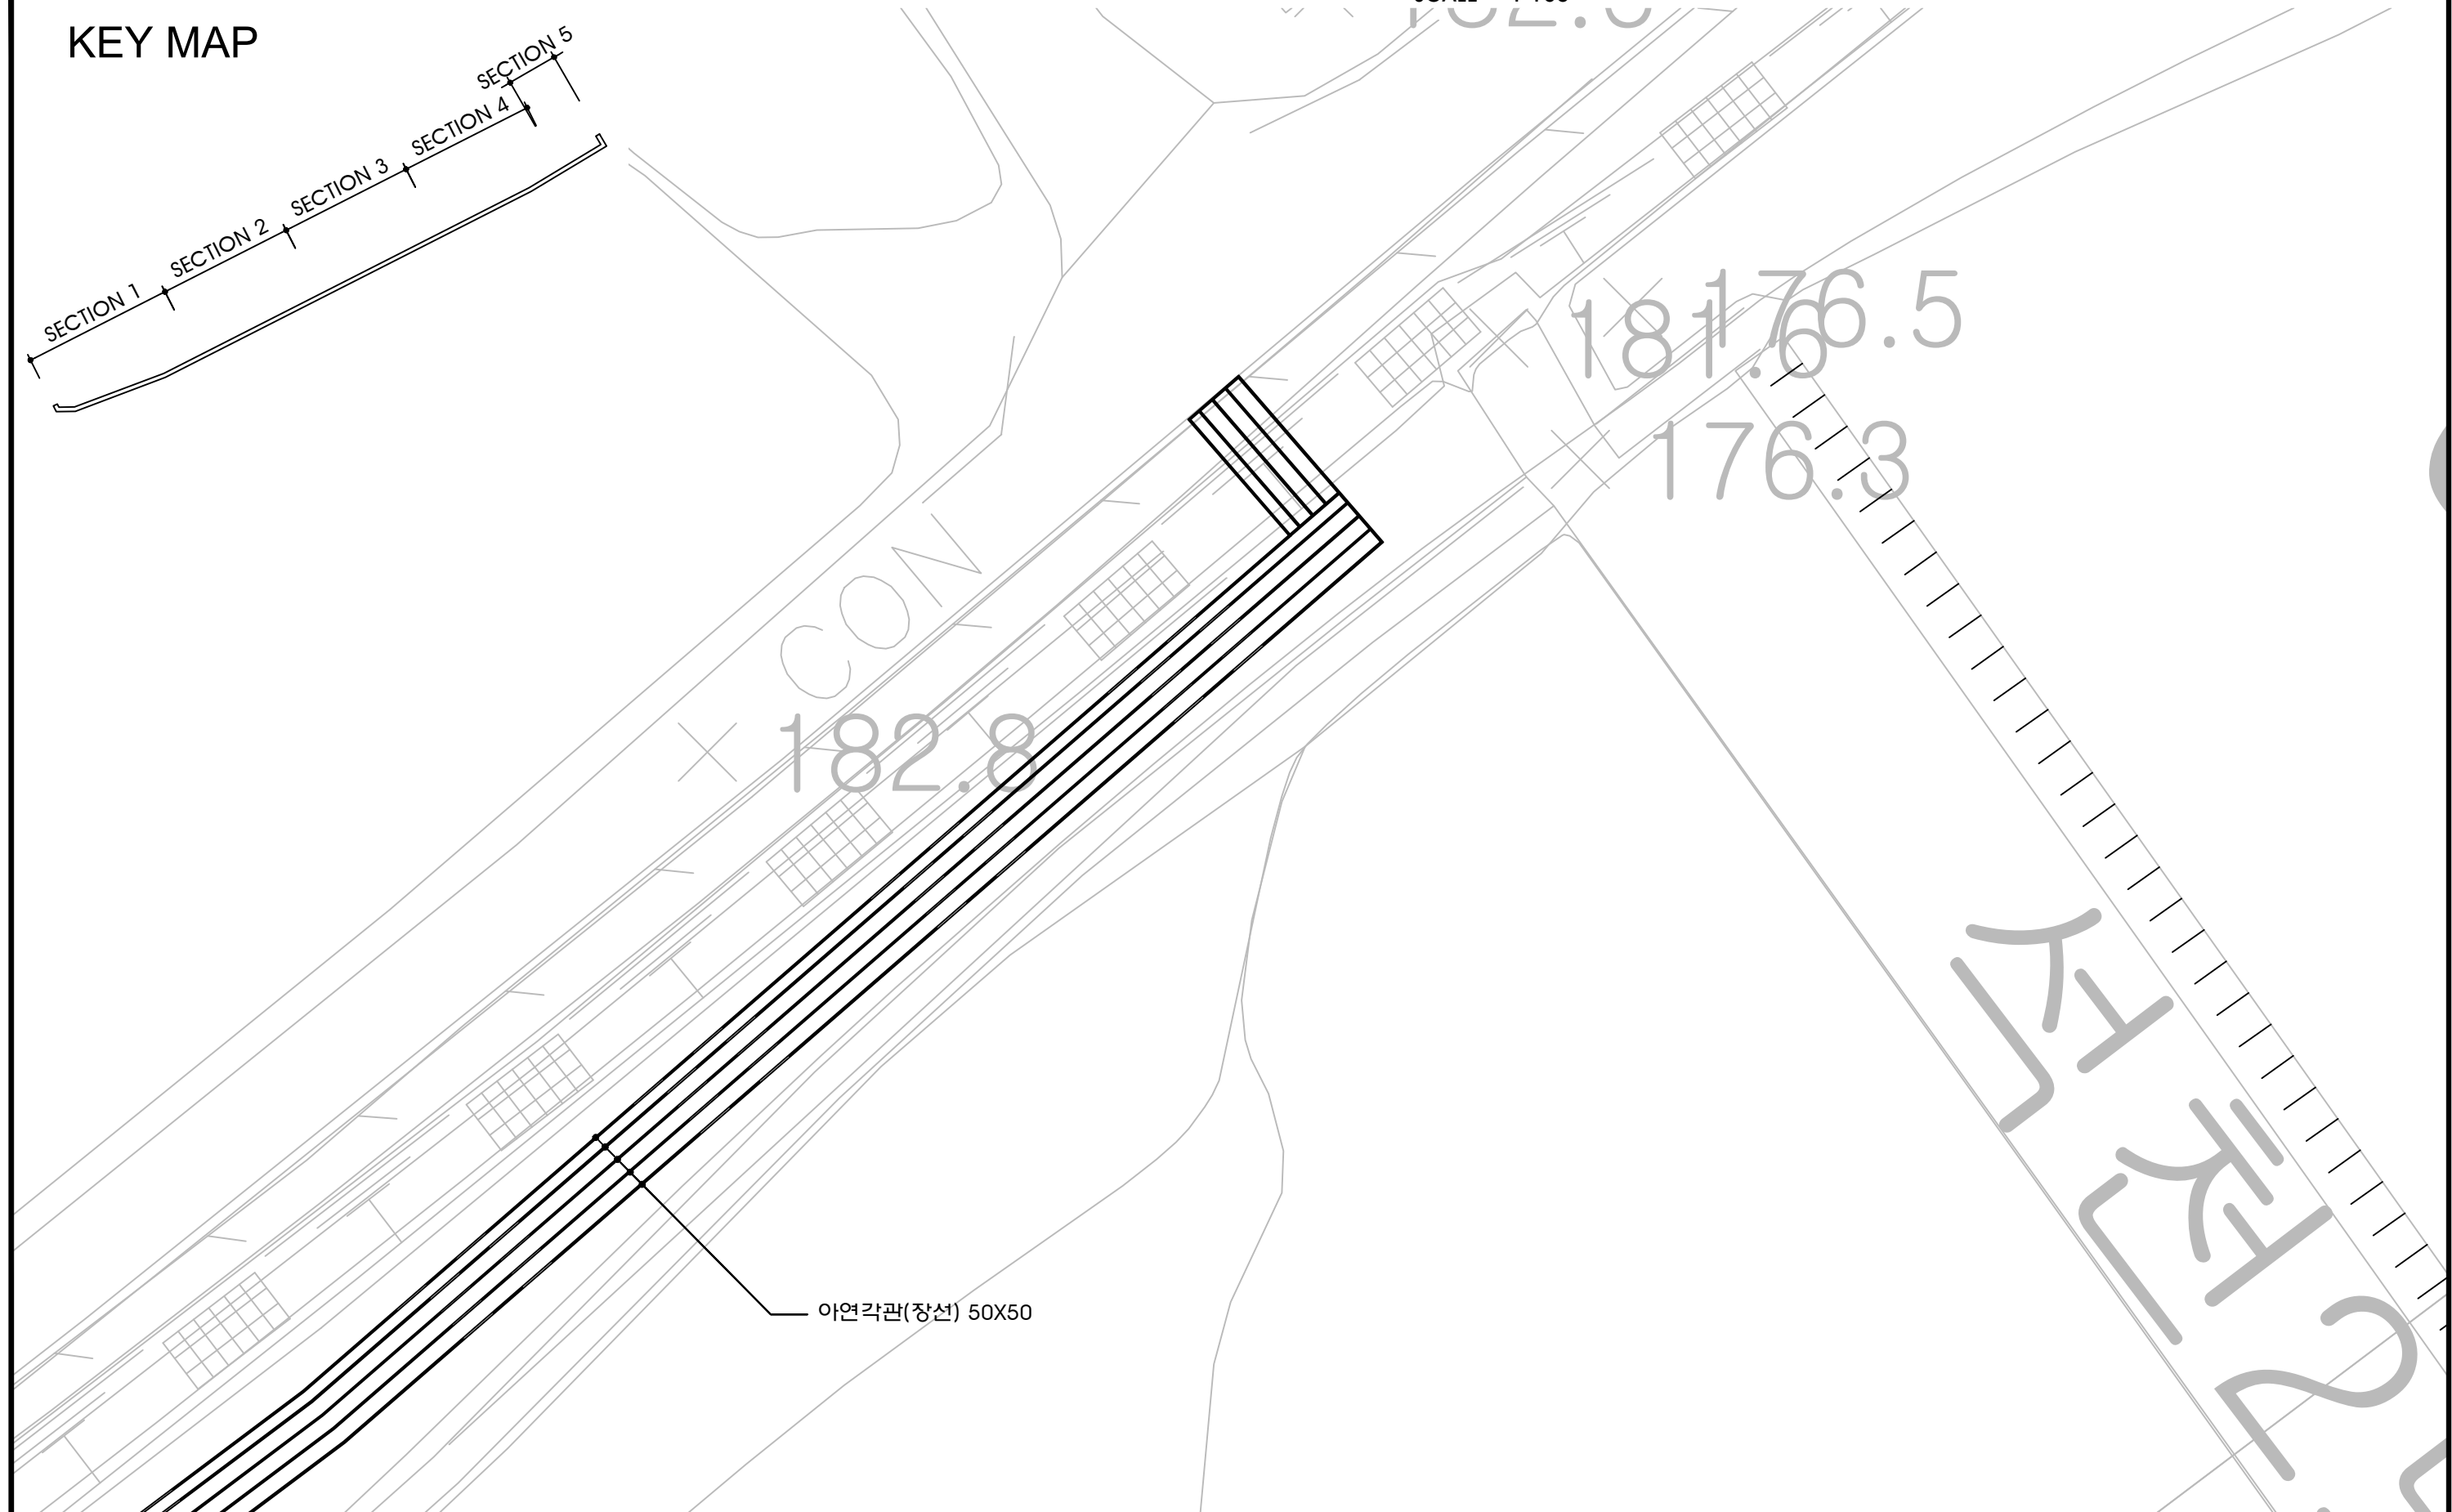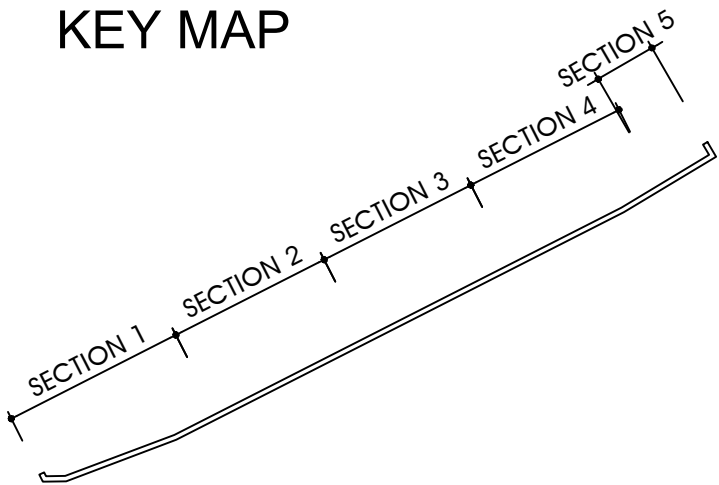


공 사 명	시 행 정		축 척	설 계 일 자	과 업 참 여 자			도 면 명	도 면 번 호
					과 업 책 임 자	분 야 별 책 임 자	설 계 자		

SCALE = 1:160

KEY MAP


SECTION 1 SECTION 2 SECTION 3 SECTION 4 SECTION 5

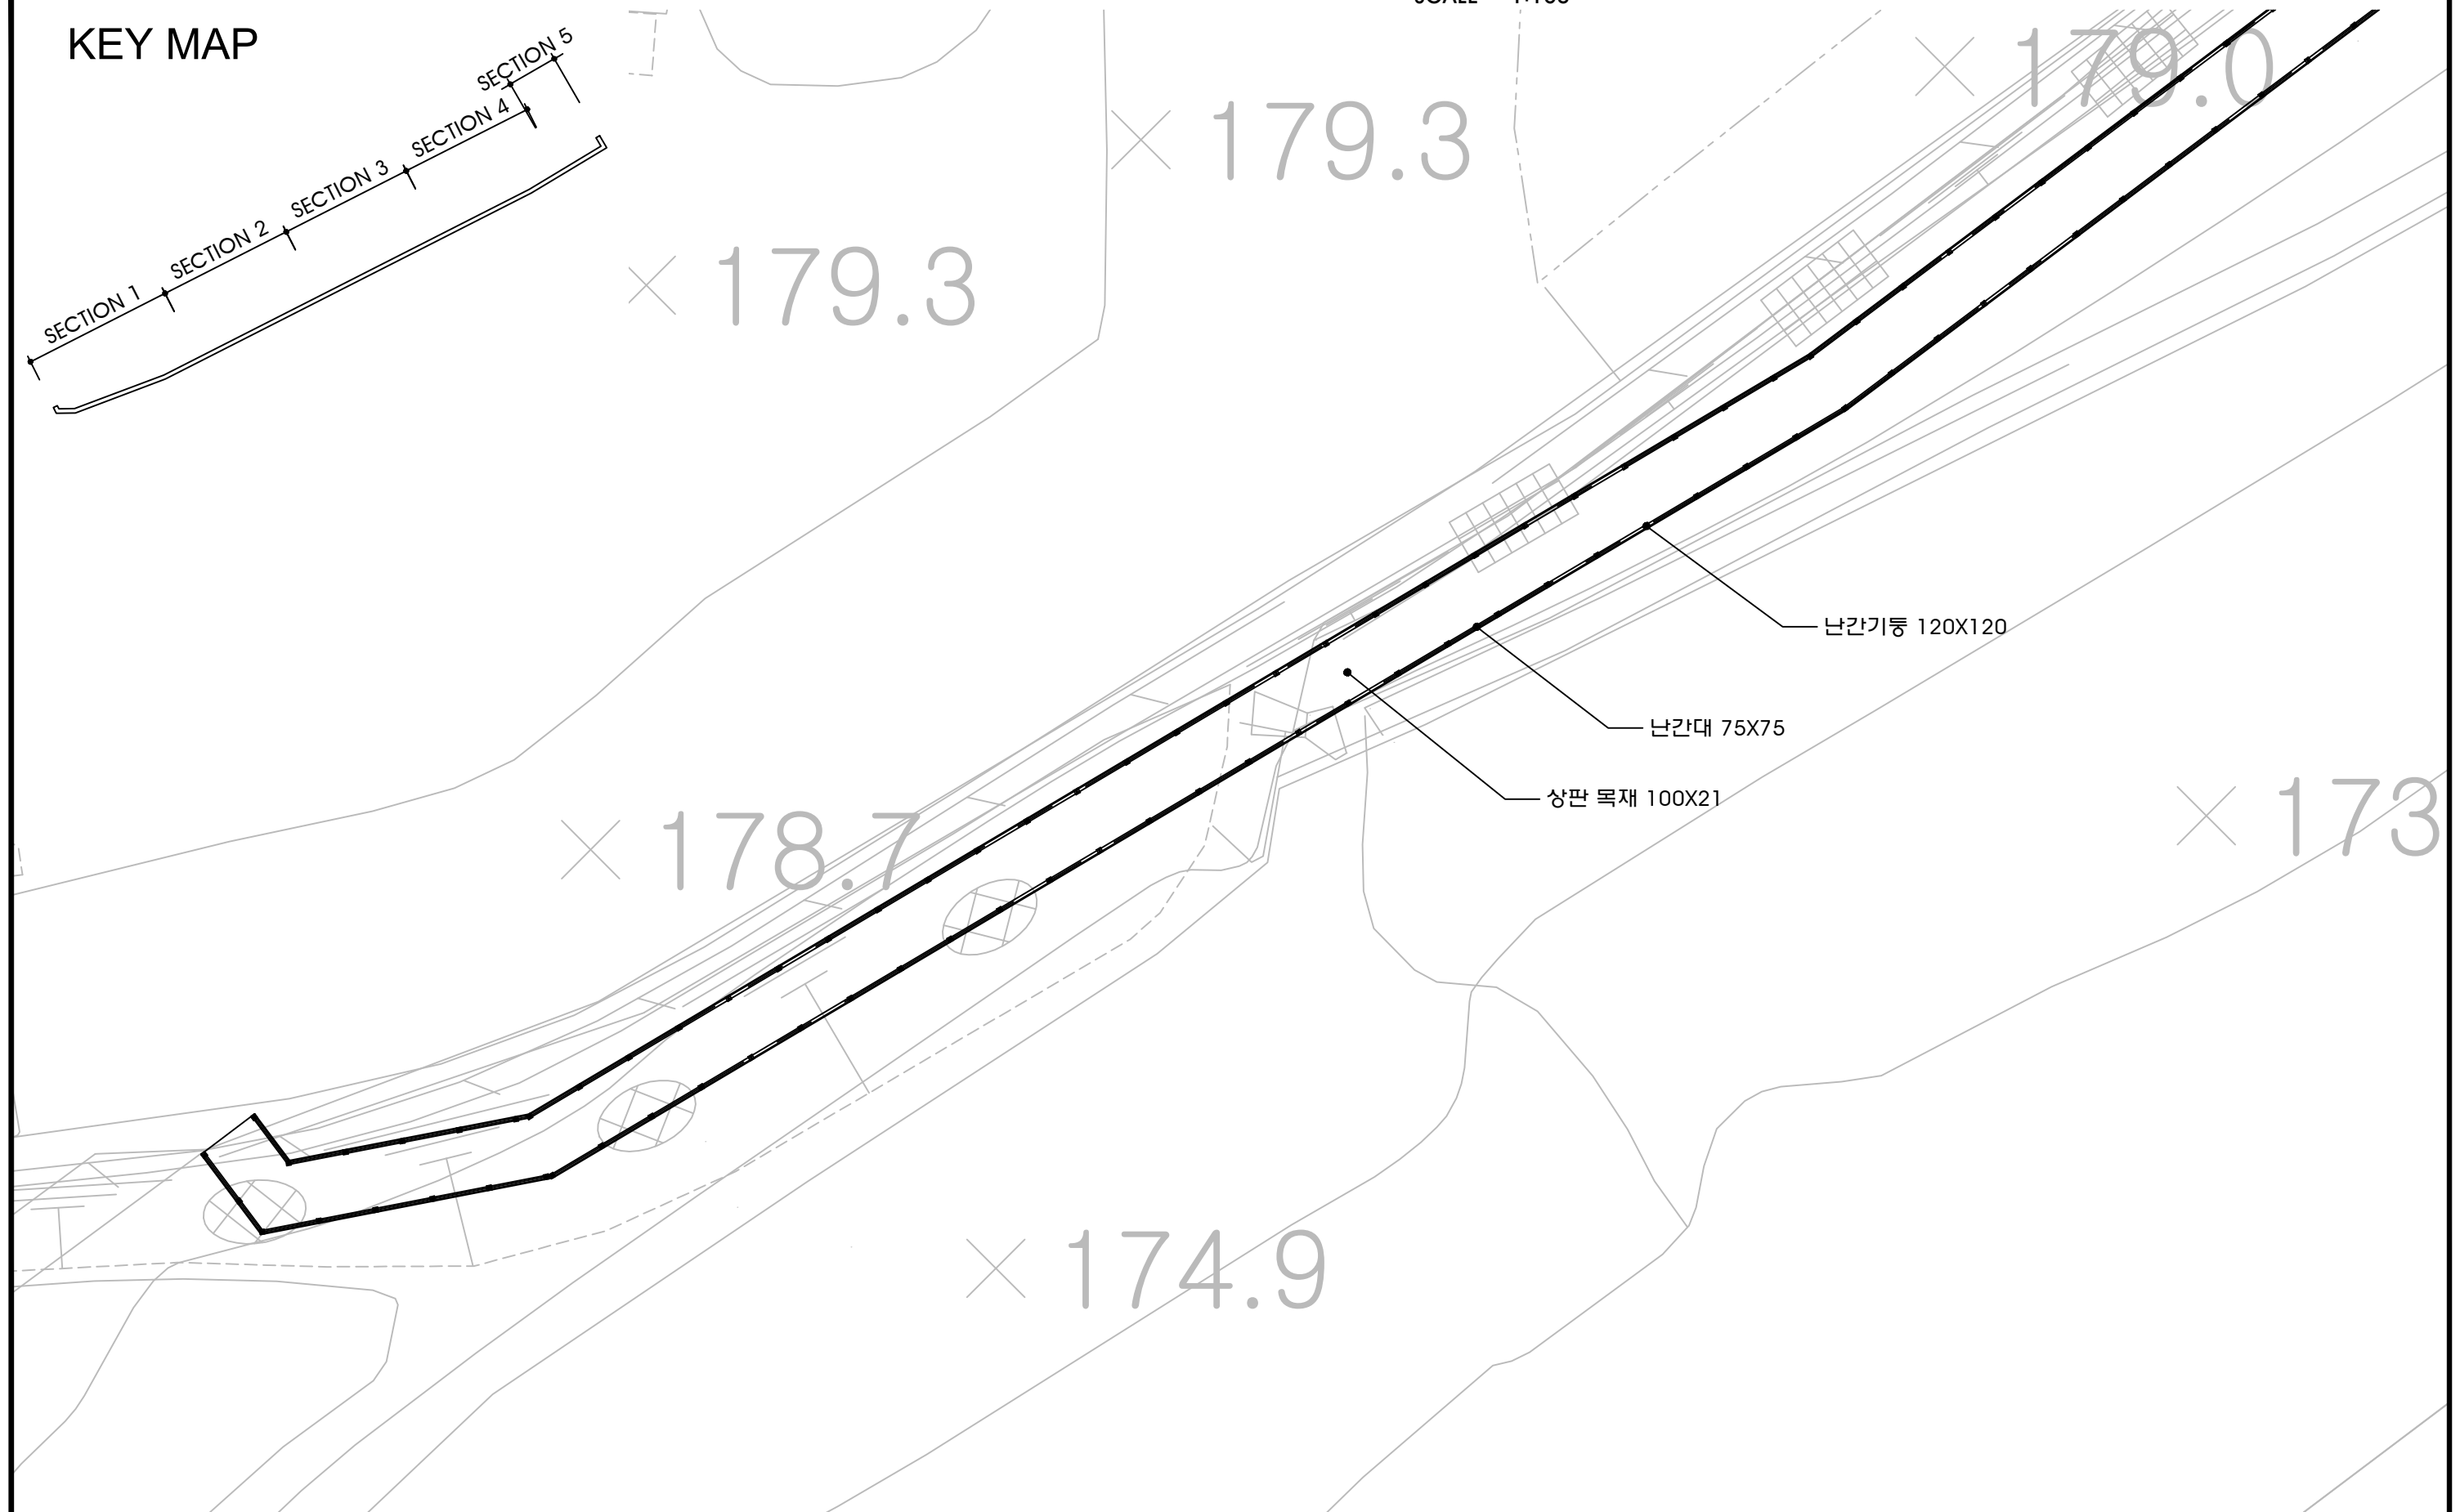[illegible]

데크 시스템 평면도 (SECTION 2/5)

SCALE = 1:160

KEY MAP

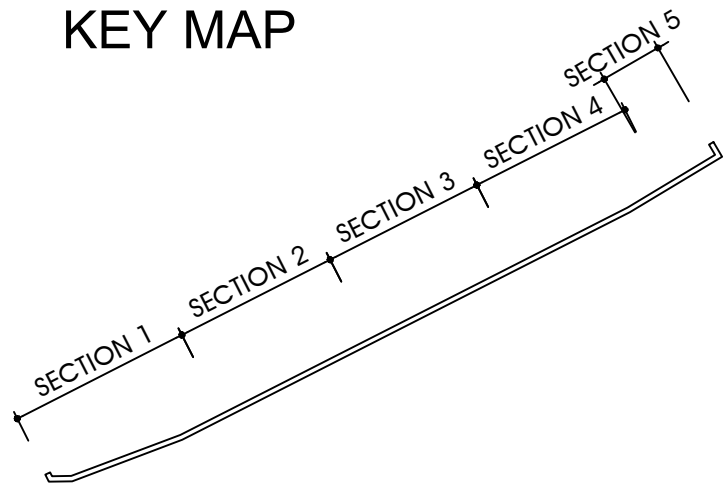

179.4

× 179.3

× 176.1

.9

난간기둥 120X120

난간대 75X75

상판 목재 100X21

× 176.3

× 173.9


179.0

공 사 명	시 행 정		축 척	설 계 일 자	과 업 참 여 자			내 리 영	내 리 최 자
					과 업 책 임 자	분 야 책 임 자	설 계 자		

데크 시스템 평면도 (SECTION 3/5)

SCALE = 1:160

KEY MAP

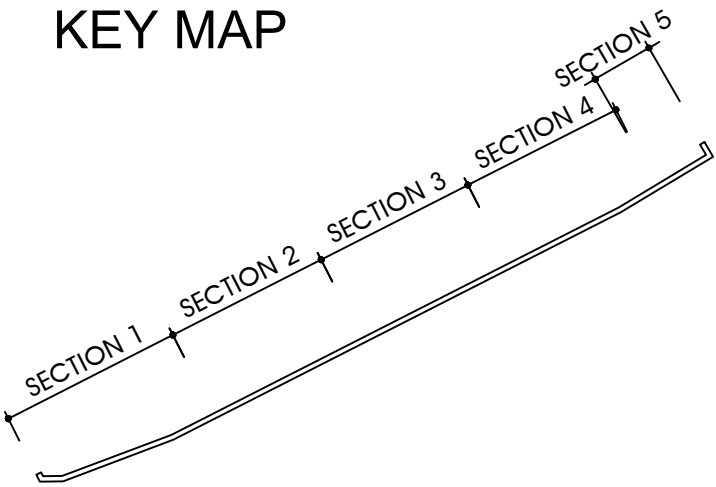

80.1

180.8

174.4

176.3

179.9

난간기둥 120X120

상판 목재 100X21



난간대 75X75

공 사 명	시 행 청		축 척	설 계 일 자	과 업 참 여 자			도 면 명	도 면 번 호
					과 업 책 임 자	분 야 별 책 임 자	설 계 자		

데크 시스템 평면도 (SECTION 4/5)

SCALE = 1:160

KEY MAP

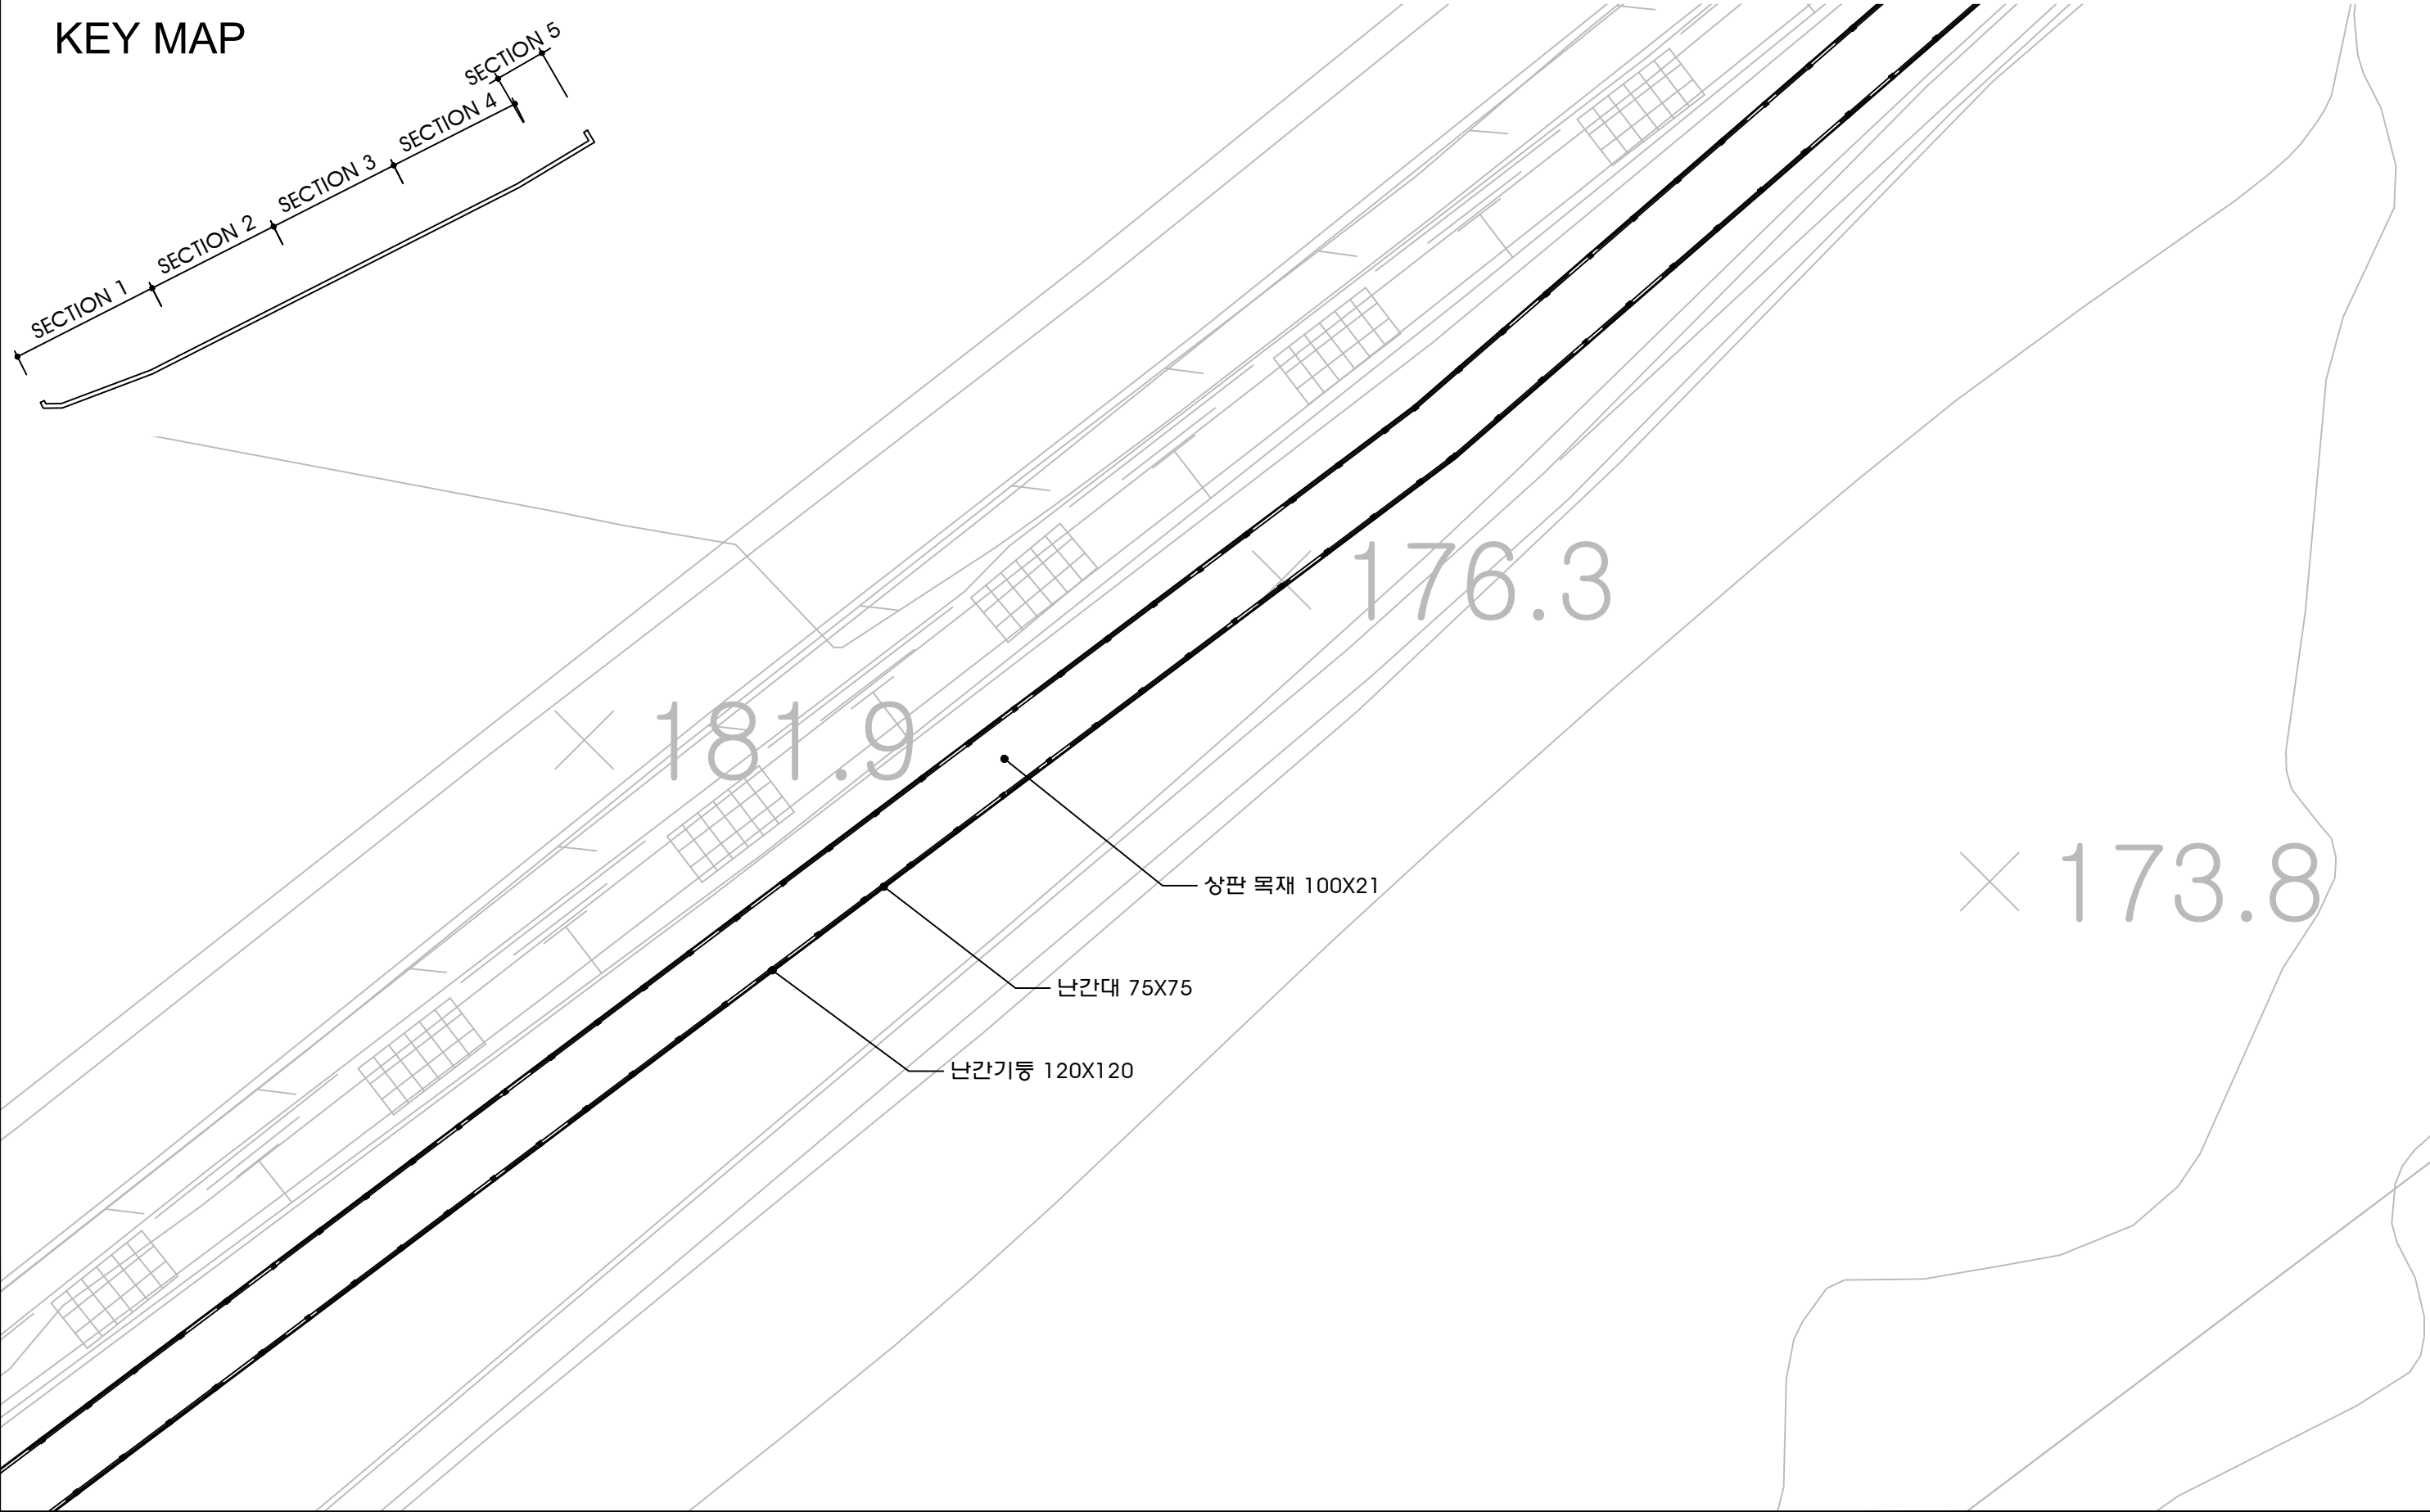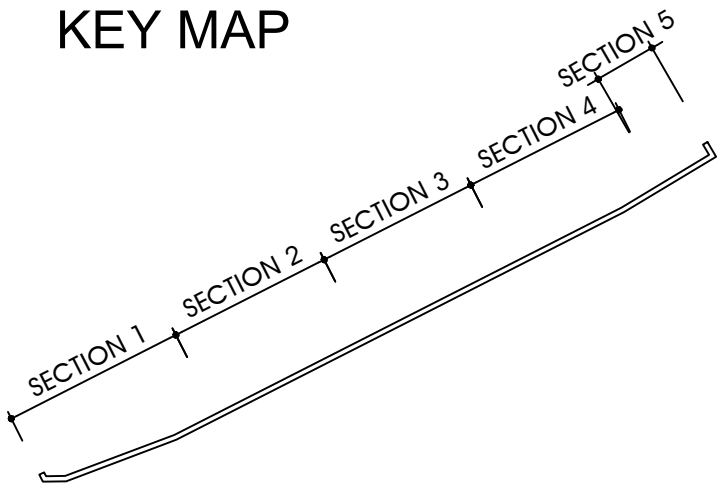


공	시	명	시	영	정		과	적	설	계	일	자	과업참여자			도	면	영	도	면	보
													과업책임자	분야별책임자	실계자						


SCALE = 1:160

KEY MAP

The diagram illustrates a road layout with five distinct sections. The road is represented by two parallel lines that curve upwards from left to right. Section 1 is the leftmost segment, followed by Section 2, Section 3, Section 4, and Section 5 at the top right. Each section is labeled with its respective name in all caps. Small arrows are placed at the boundaries between sections, pointing in the direction of travel along the road.

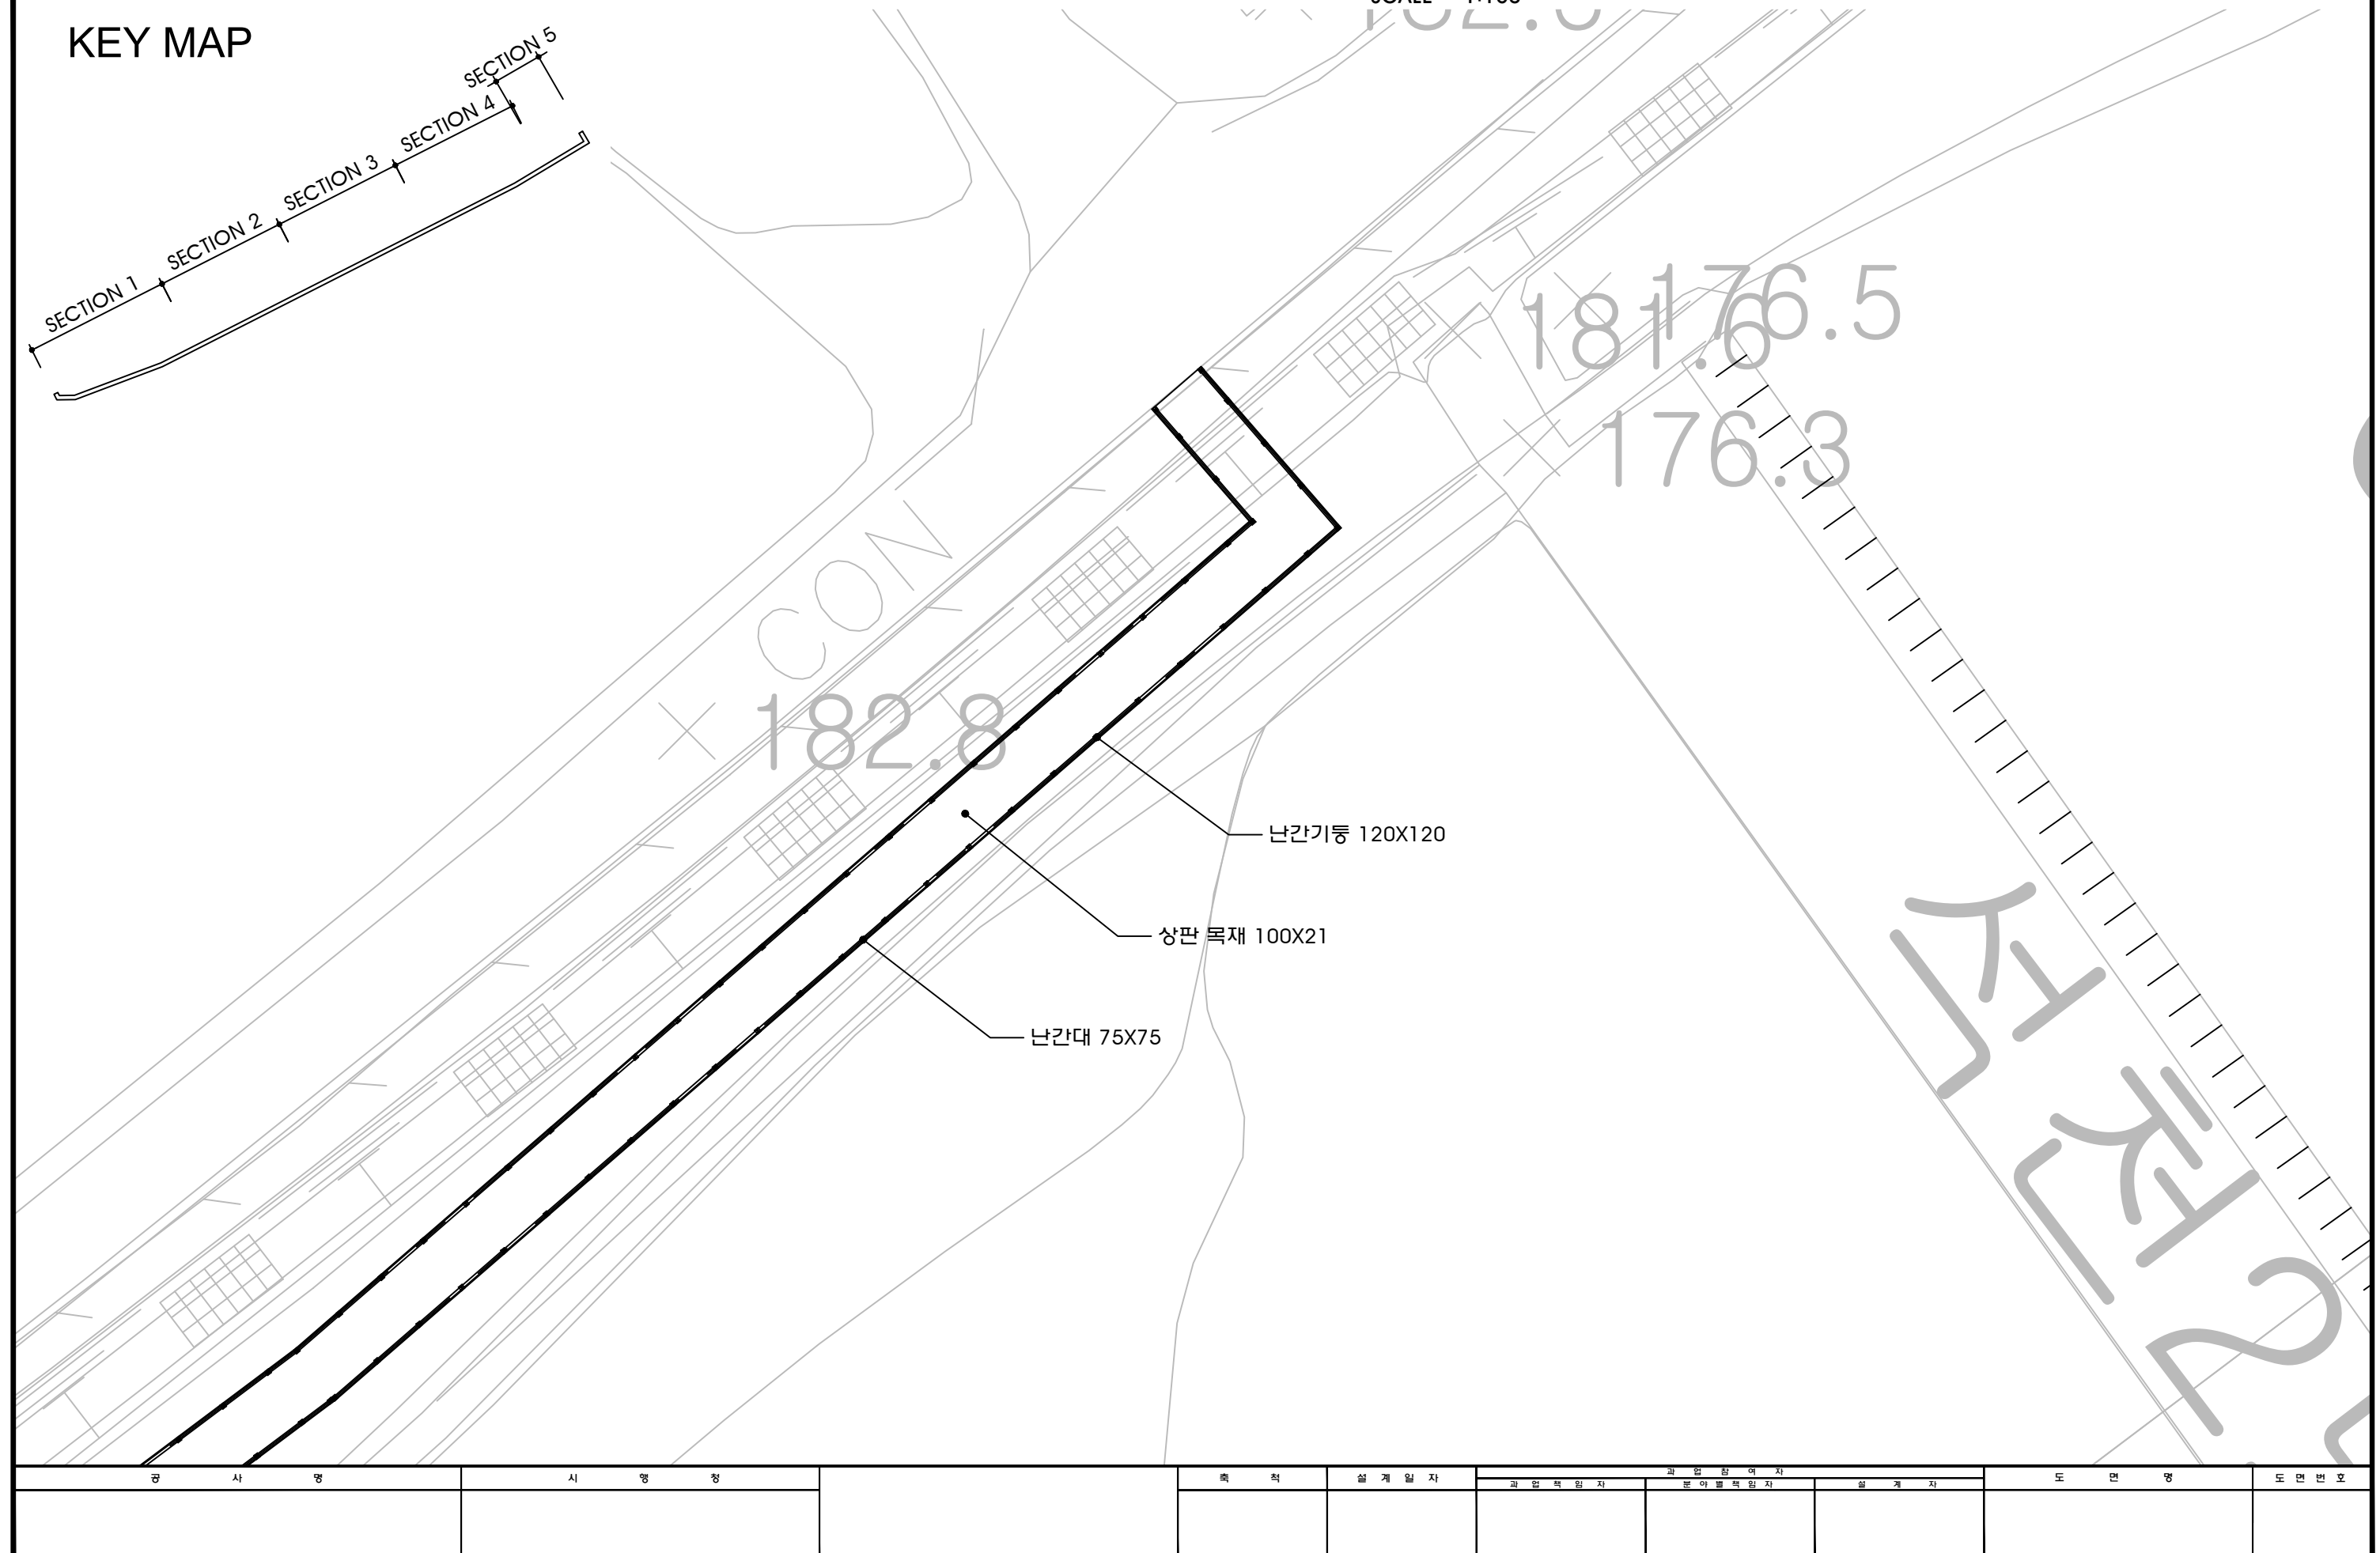[illegible]

SCALE = 1:100

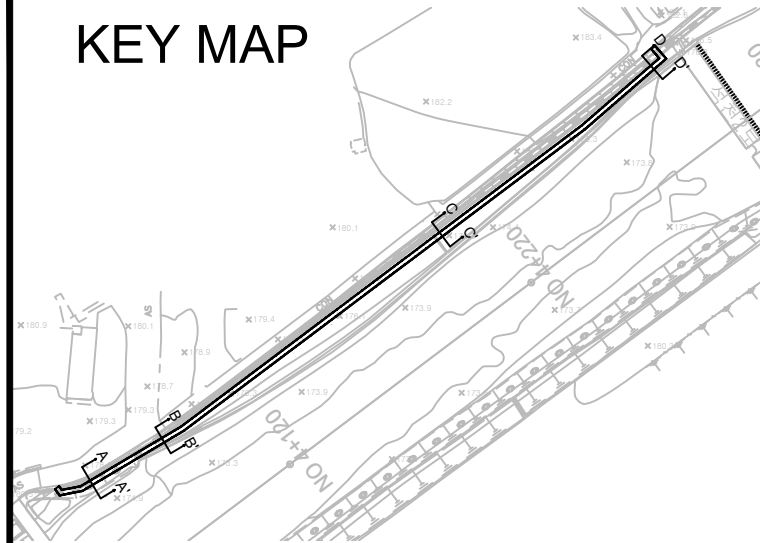

Technical drawing of a bridge structure showing a cross-section and a side elevation.

Cross-section details:

- Bridge deck width: 1740
- Bridge deck height: 4000
- Water Level (H.W.L.): 178.38
- Ground level: 177.14
- Structure is supported by two pillars.

Side elevation details:

- Top level: 180.67
- Intermediate level: 180.50
- Water Level (H.W.L.): 176.50
- Structure is supported by two pillars.

Technical drawing of a bridge structure. The drawing shows a cross-section of the bridge with a width of 1740. The structure is supported by two vertical piles. The elevation of the top of the bridge deck is 178.61. The elevation of the water level (H.W.L.) is 177.88. The elevation of the bottom of the bridge deck is 176.30. The elevation of the ground level is 176.05. The height of the bridge deck above the ground level is 2500. The drawing also shows a cross-section of the bridge deck with a width of 2500.

Technical drawing of a bridge structure showing a cross-section of a stone masonry pier and a steel girder bridge deck. The pier is 6000 mm high and 1740 mm wide. The bridge deck is 3000 mm high. The water level (H.W.L.) is 178.72. The ground level is 176.42. The pier is shown with a stone masonry pattern. The bridge deck is shown with a steel girder pattern. The drawing includes dimensions and elevations for the structure.


[illegible]

범례	
계획고	_____
제방고	_____
계획홍수위	_____
지반고	_____

종 단 면 도

H = 1 : 1000

V = 1 : 100


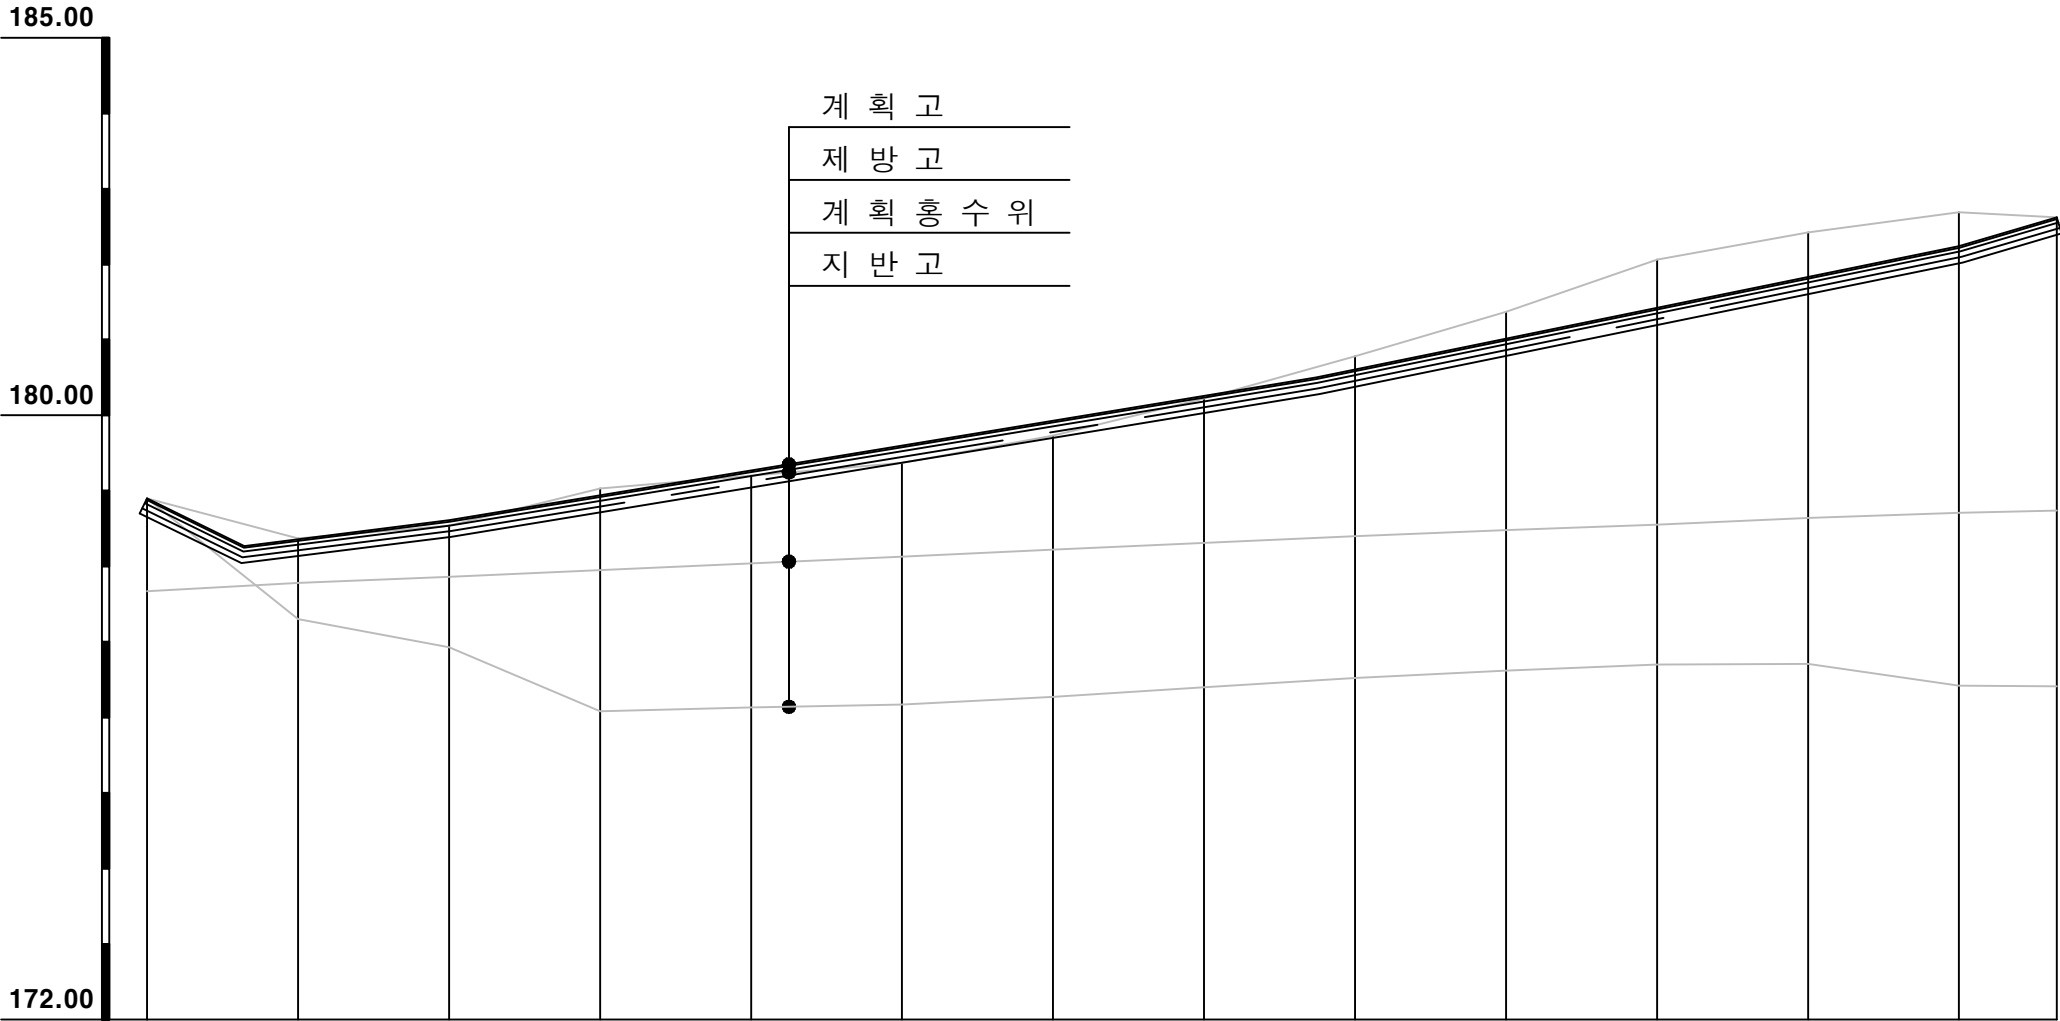


홍 수 위	177.67	177.78	177.86	177.95	178.04	178.13	178.22	178.31	178.40	178.48	178.55	178.64	178.71	178.74
제 방 고	178.90	178.37	178.54	179.03	179.20	179.37	179.73	180.22	180.78	181.37	182.06	182.42	182.69	182.62
지 반 고	178.90	177.30	176.93	176.08	176.13	176.17	176.27	176.40	176.52	176.62	176.70	176.71	176.42	176.41
누 가 거 리	0.00	20.00	40.00	60.00	80.00	100.00	120.00	140.00	160.00	180.00	200.00	220.00	240.00	252.95
측 점	No 0	No 1	No 2	No 3	No 4	No 5	No 6	No 7	No 8	No 9	No 10	No 11	No 12	+12.95

공 사 명	시 령 칭	운 역 회 사	축 척	설 계 일 자	과 업 참 여 자			도 면 명	도 면 번 호
					과 업 책 임 자	분 야 별 책 임 자	설 계 자		
월류봉 돌레길(2구간) 확장사업	영 동 군	(주) 서광기술단	H = 1 : 1000 V = 1 : 100	2026. 05.	운 상 일	고 영 웅	강 신 재	종 단 면 도	



데크 시스템 상세도

SCALE = 1:40

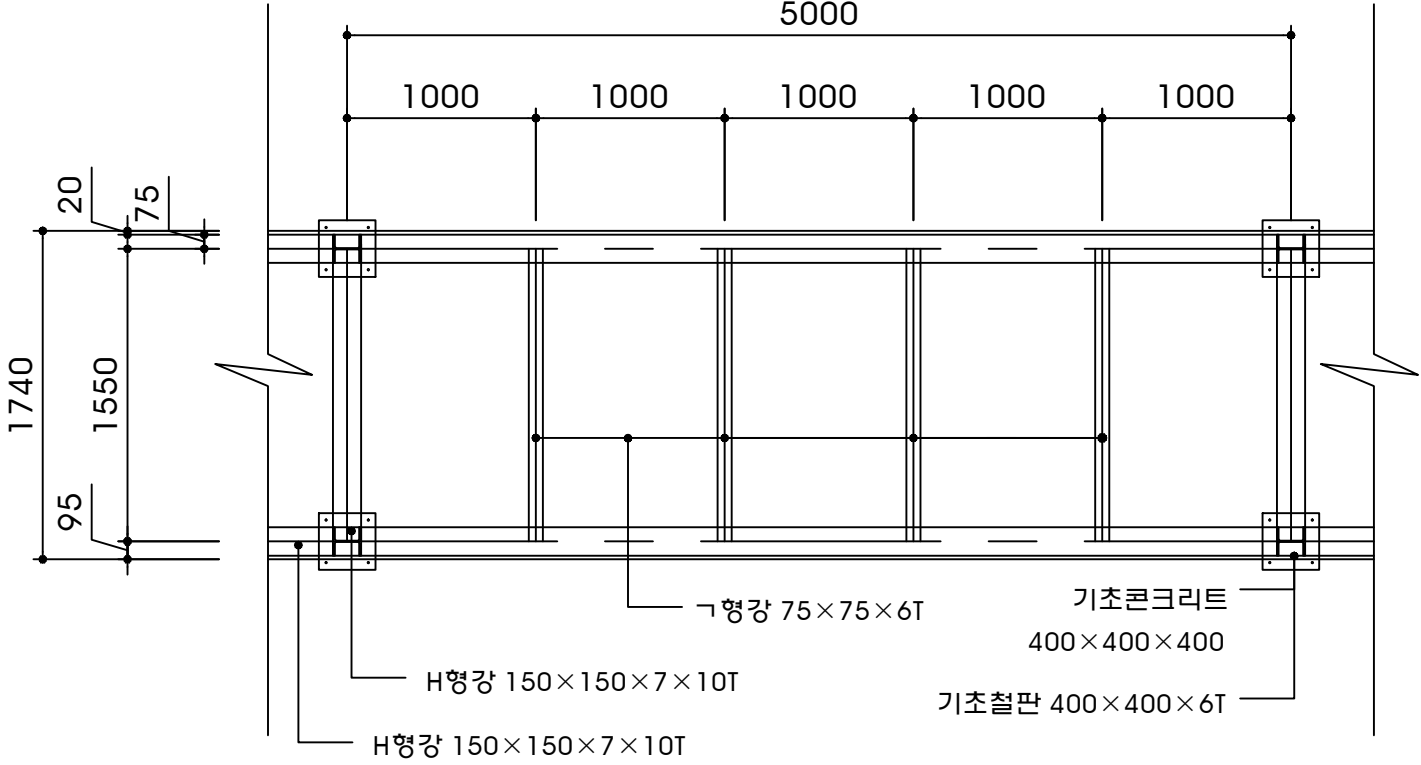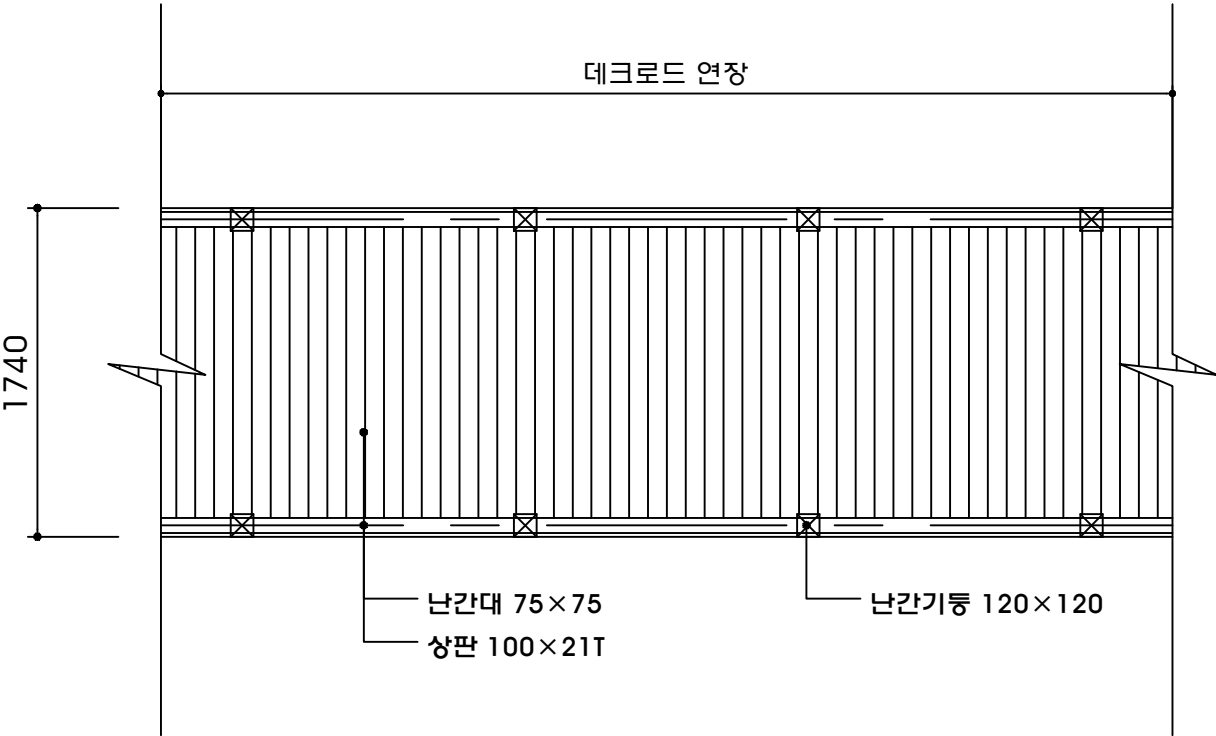

데크로드 평면도

데크로드 골조도

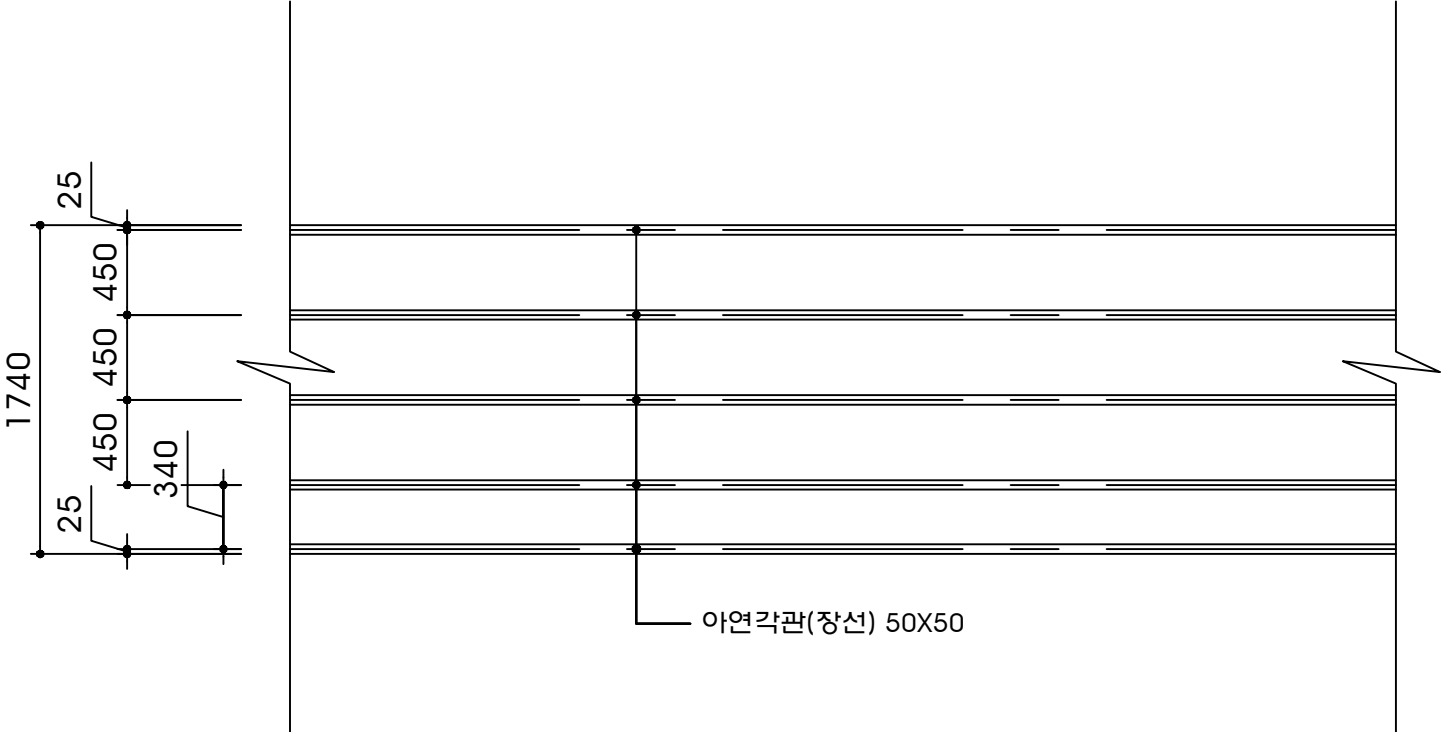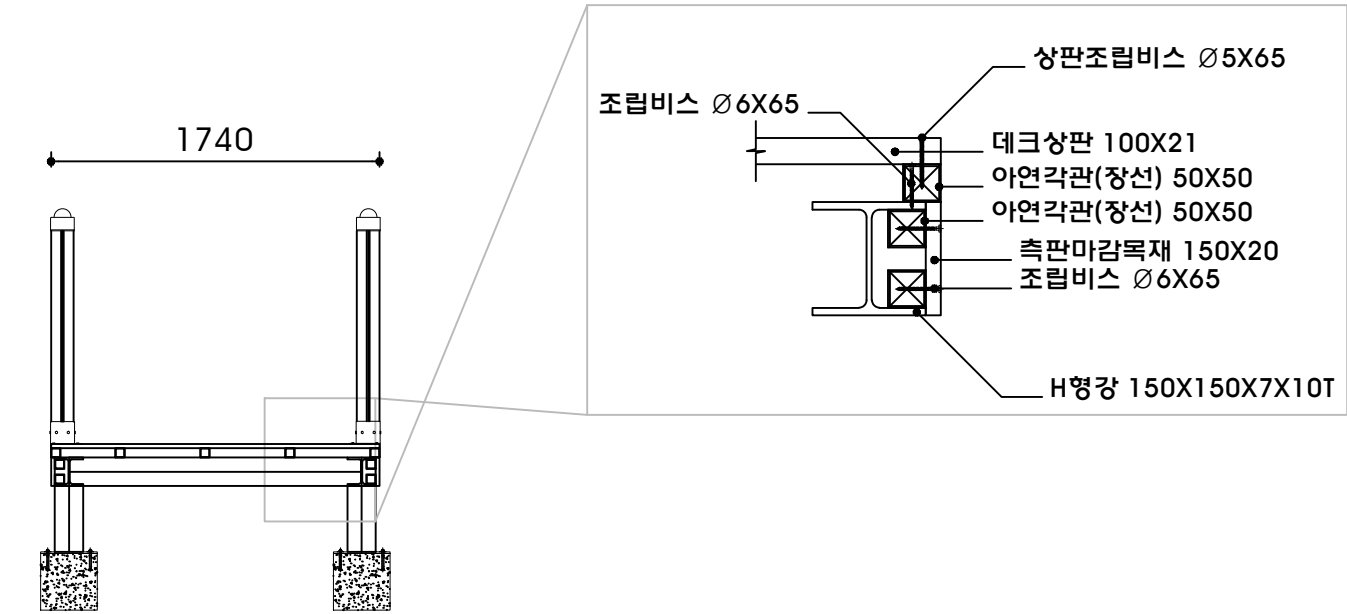


데크로드 횡단면도


데크로드 장선도

공	사	명	시	영	청		축	적	설	계	일	자	과업참여자			도	면	명	도	면	번	호
													과업책임자	분야별책임자	설계자							


디자인형 울타리(SP-DF-006) 보행자방호용/도심구간

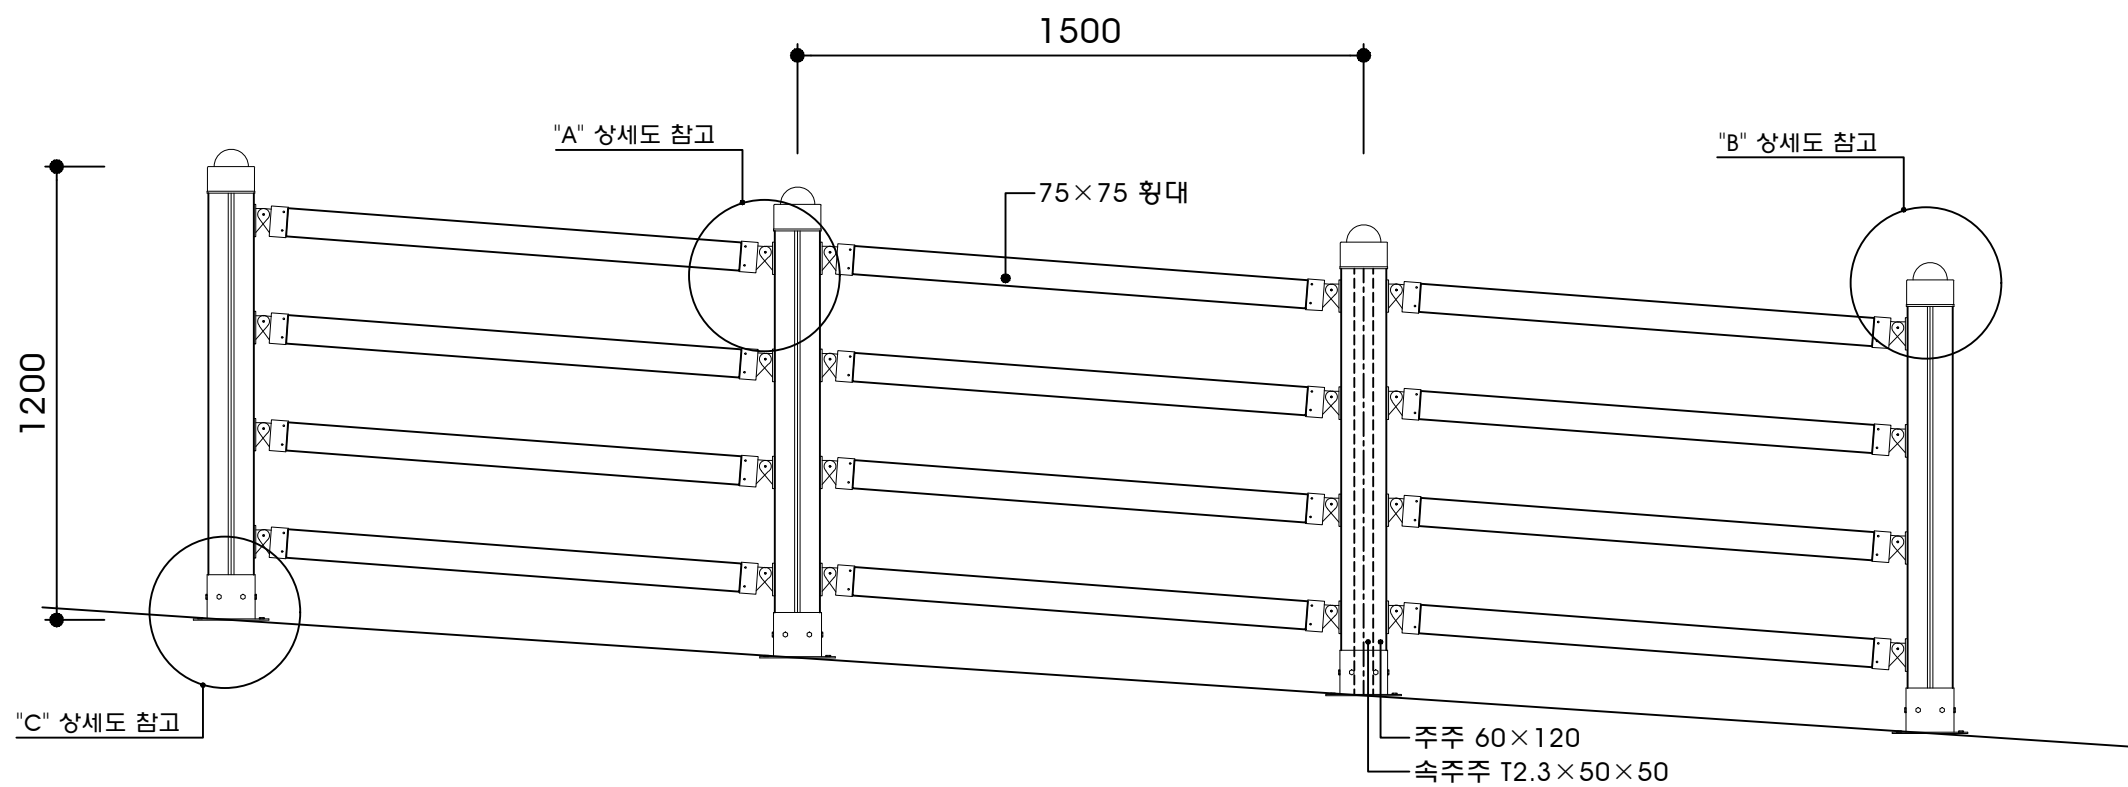


1 울타리 예시도
SCALE : NONE

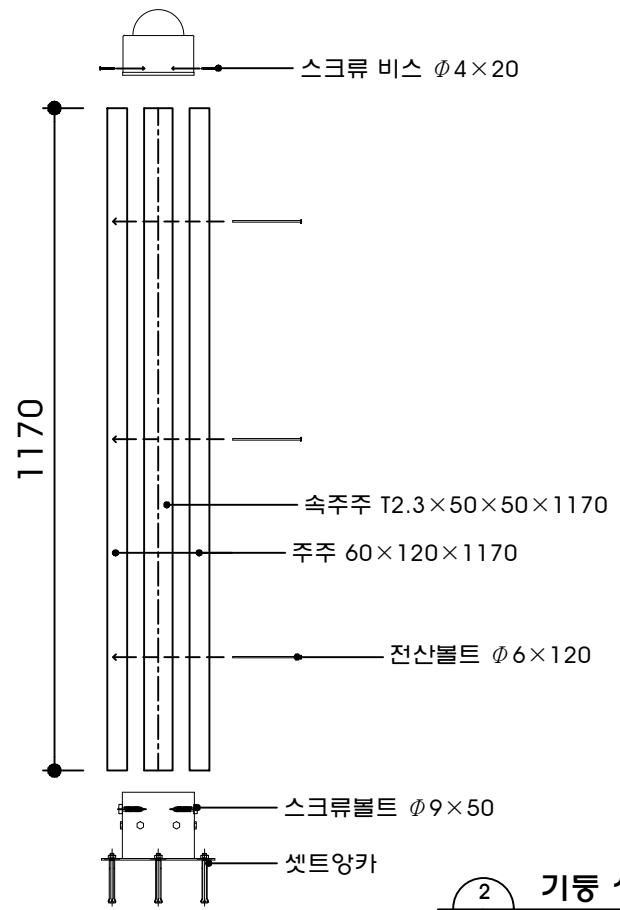


2 기둥 상세도
SCALE : NONE

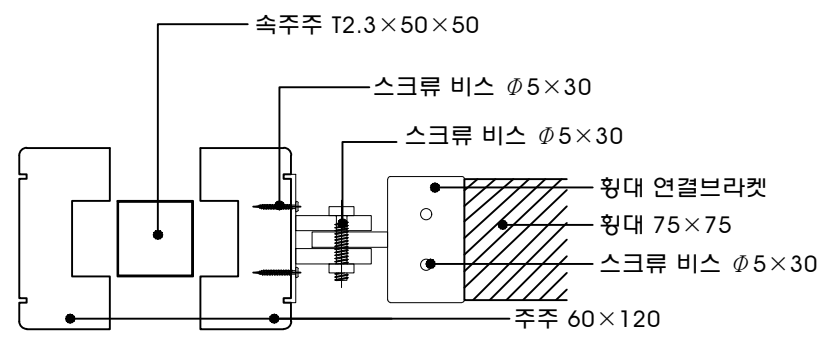

"A" 상세도
3 "A" 예시도
SCALE : NONE

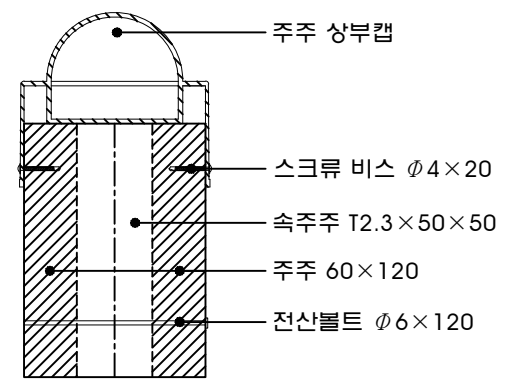

"B" 상세도
4 "B" 예시도
SCALE : NONE

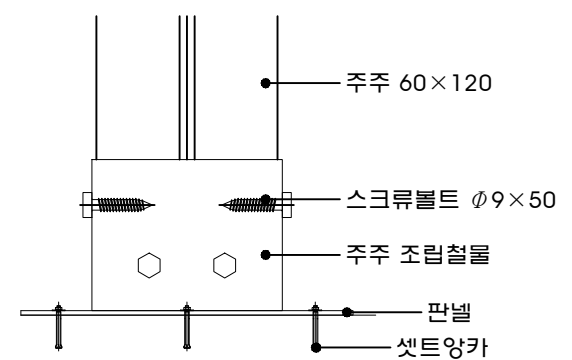

"C" 상세도
5 "C" 예시도
SCALE : NONE

■ 1경간 [H : 1,200 X W : 1,500] 수량표

NO	품 명	규 격	단 위	수량	재 질	비 고
	속주주	T2.3 × 50 × 50 × 1170	M	1.17	KS D 3568 중 SRT275	분체도장
	주주	60 × 120 × 1170	M	2.34	말라스	오일스테인
	횡대	75 × 75 × 1380	M	5.52	말라스	오일스테인
	주주 상부캡	120 × 120 × 110	EA	1	PC(Polycarbonate)	전사
	주주 조립철물	T3.2 × 120 × 120	EA	1	KS D 3503 중 SS275	분체도장
	횡대 연결브라켓	T2 × 80 × 80	EA	8	KS D 3536 중 STS 304	분체도장
	판넬	T6 × 200 × 200	EA	1	KS D 3503 중 SS275	분체도장
	전산볼트	Ø6 × 120	EA	3	STS	
	셋트앙카	Ø12 × 100	EA	8	STS	
	스크류 볼트	Ø9 × 50	EA	8	STS	
	스크류 비스 1	Ø5 × 30	EA	72	STS	
	스크류 비스 2	Ø4 × 20	EA	4	STS	

수 풍 산업 주식 회사

충북 단양군 대강면 대강농공길 20
서울 성동구 성수일로8길5 903호
TEL : (02)461-1466
FAX : (02)468-3119

공 사 명	품 격	설 계 일 자	과 압 함 여 자			도 면 명	번 호
			과 압 책 임 자	분 아 물 책 임 자	설 계 자		
						SP - DF	006