



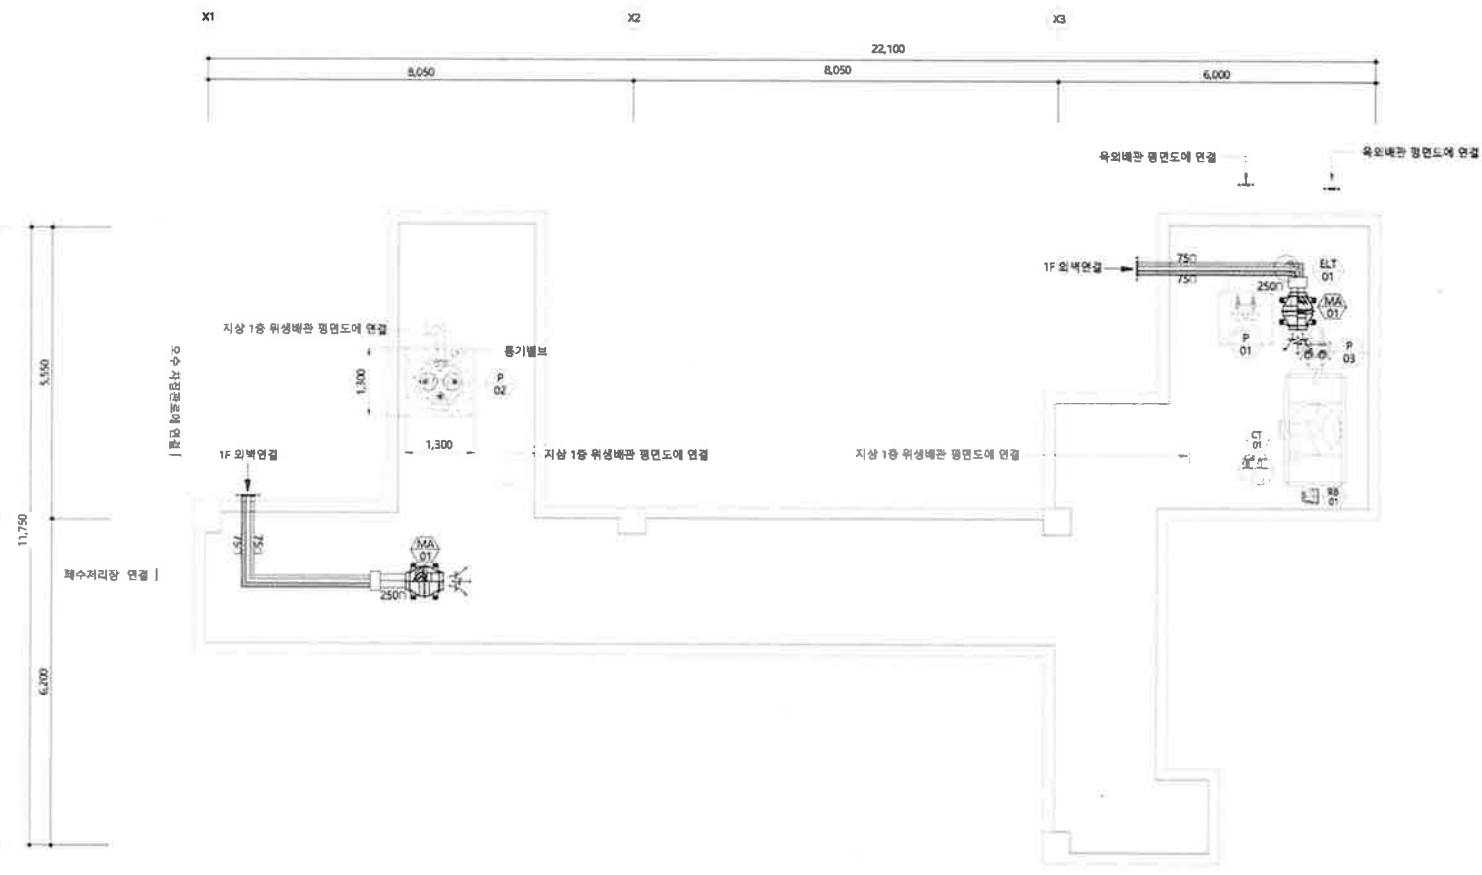


PIT층 공조덕트 평면도
 축척 : 1/100

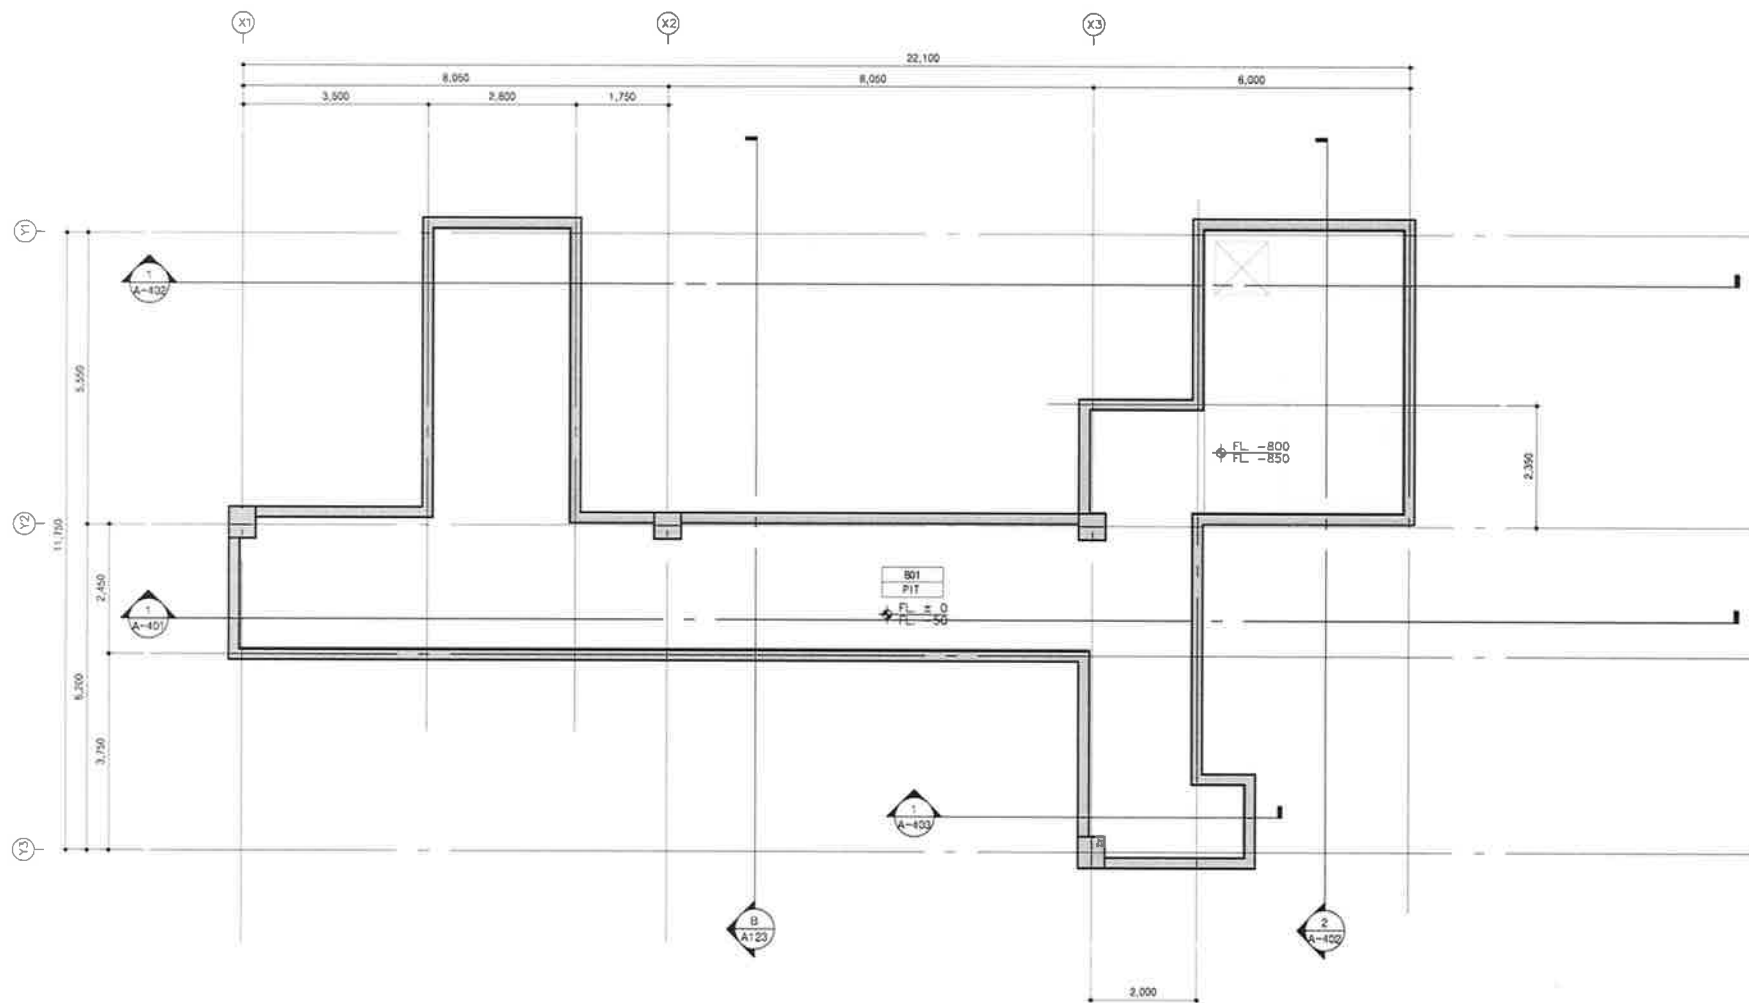

1 PIT층 평면도
축척: 1/100

